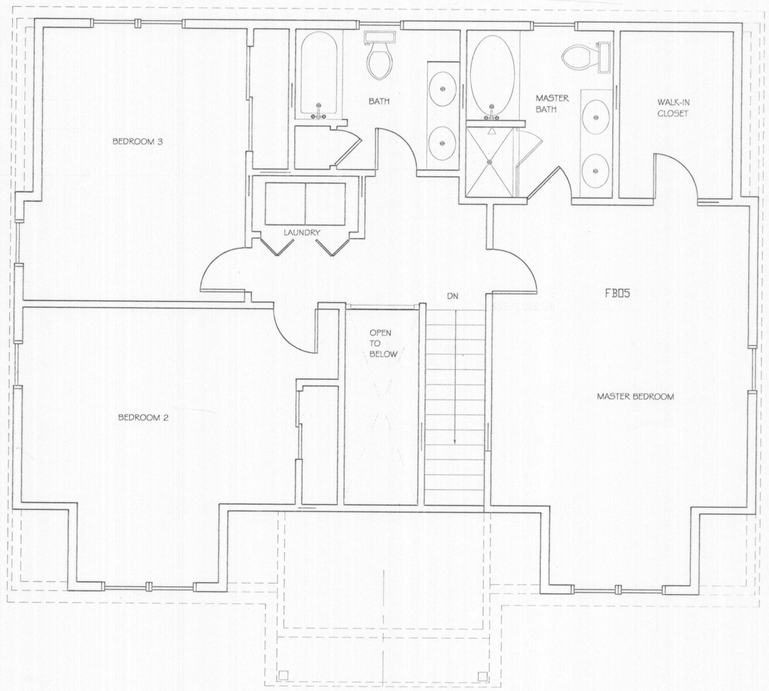


SECOND FLOOR PLAN

FIRST FLOOR PLAN

| NO. | REVISIONS |
|---|---|
| | |
| | |
| | |
| | |
| | |
| | |
| | |
| | |


**CONCORD LUMBER CORPORATION**
**LITTLETON LUMBER**
ARCHITECTURE DEPARTMENT
P.O. BOX 1526 ○ 2 OMEGA WAY ○ LITTLETON, MA. 01460
Tel: 978 ○ 486 ○ 0761 FAX: 978 ○ 486 ○ 0761


STAMP:

REGISTERED ARCHITECT
JANE E GROVER
NO. 30559
ACTIVE
COMMONWEALTH OF MASSACHUSETTS

MARSH VIEW UNIT #1
CENTRAL STREET, ACTON, MA

FIRST AND SECOND FLOOR PLANS

| DRAWN : | CHECKED : |
|---|---|
| JEG | DJF |
| DATE : 3-8-10 | |
| SCALE : 1/4" = 1'-0" | |
| JOB NO. : D109-10 | |
| CONSTRUCTION DRAWING TITLE<br>SHEET 1 | |

A-2