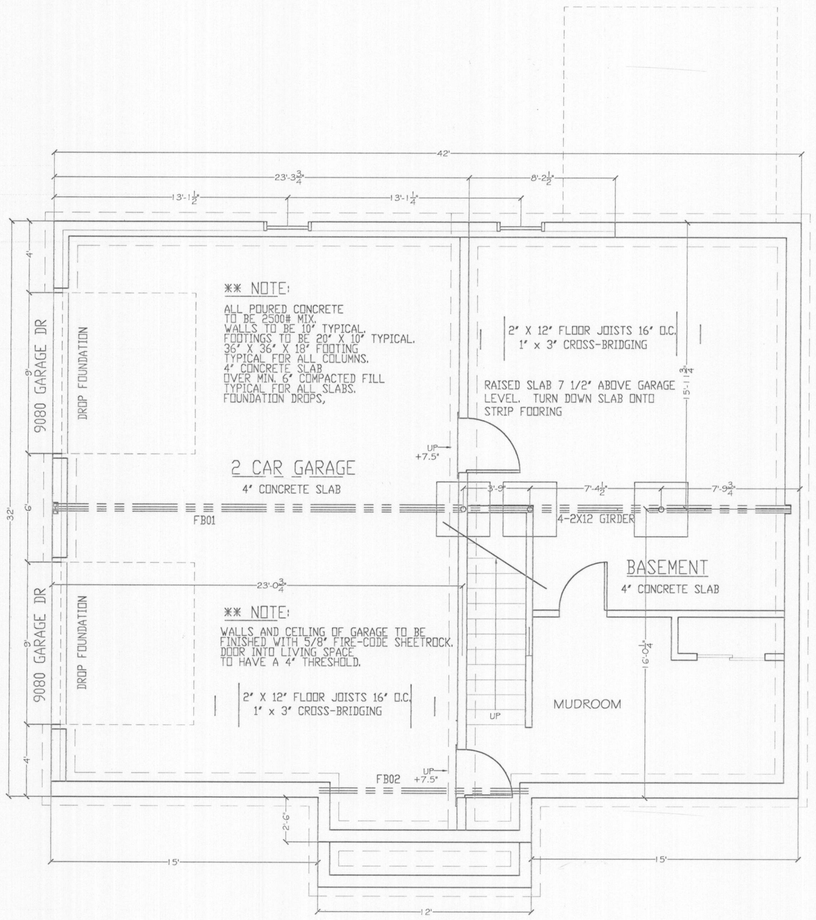

MARSH VIEW 1

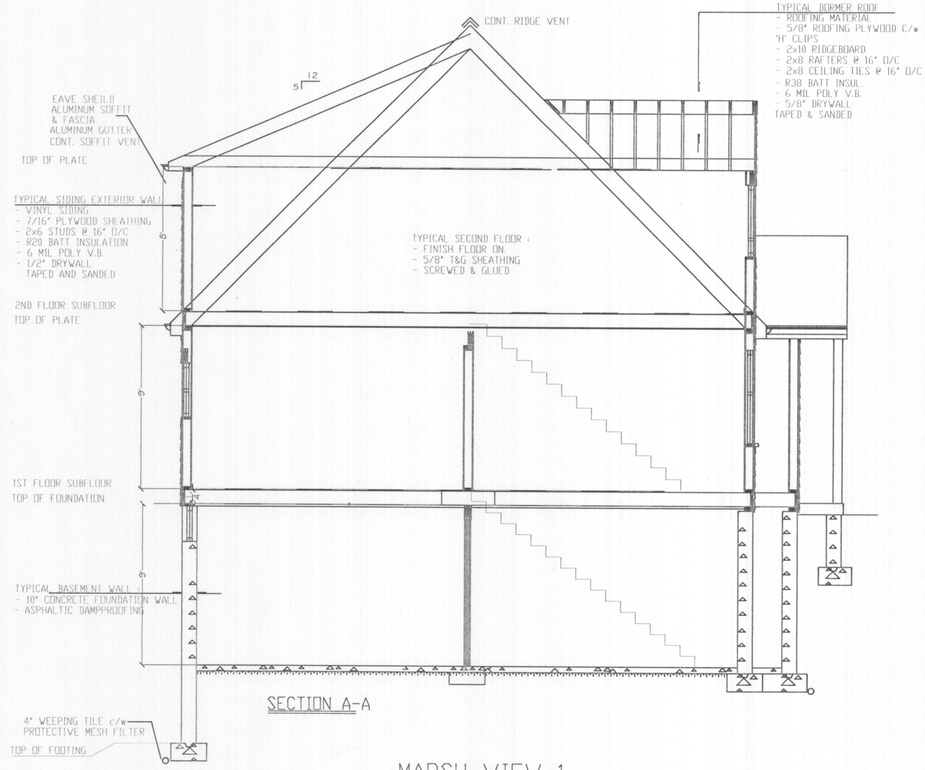

SECTION A-A

MARSH VIEW 1

NO.	REVISIONS

CONCORD LUMBER CORPORATION
LITTLETON LUMBER
ARCHITECTURE DEPARTMENT
P.O. BOX 1626 ○ 2 OMEGA WAY ○ LITTLETON, MA. 01460
Tel: 978 ○ 486 ○ 0761 FAX: 978 ○ 486 ○ 0761

STAMP:

COMMONWEALTH OF MASSACHUSETTS
REGISTERED ARCHITECT
JANE E GRUNDER
NO. 30539
ACTON
MASSACHUSETTS

MARSH VIEW UNIT #1
CENTRAL STREET, ACTON, MA

BASEMENT PLAN AND BUILDING SECTION

DRAWN :	CHECKED :
JEG	DJF
DATE : 3-8-10	
SCALE : 1/4" = 1'-0"	
JOB NO. : D109-10	

CONSTRUCTION DRAWING TITLE
SHEET 1

A-3