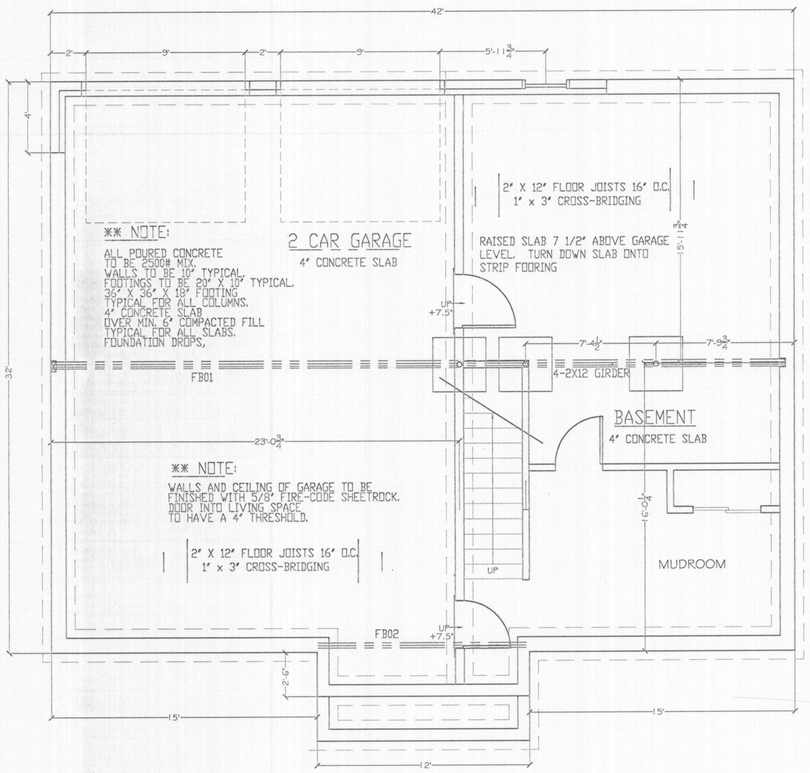

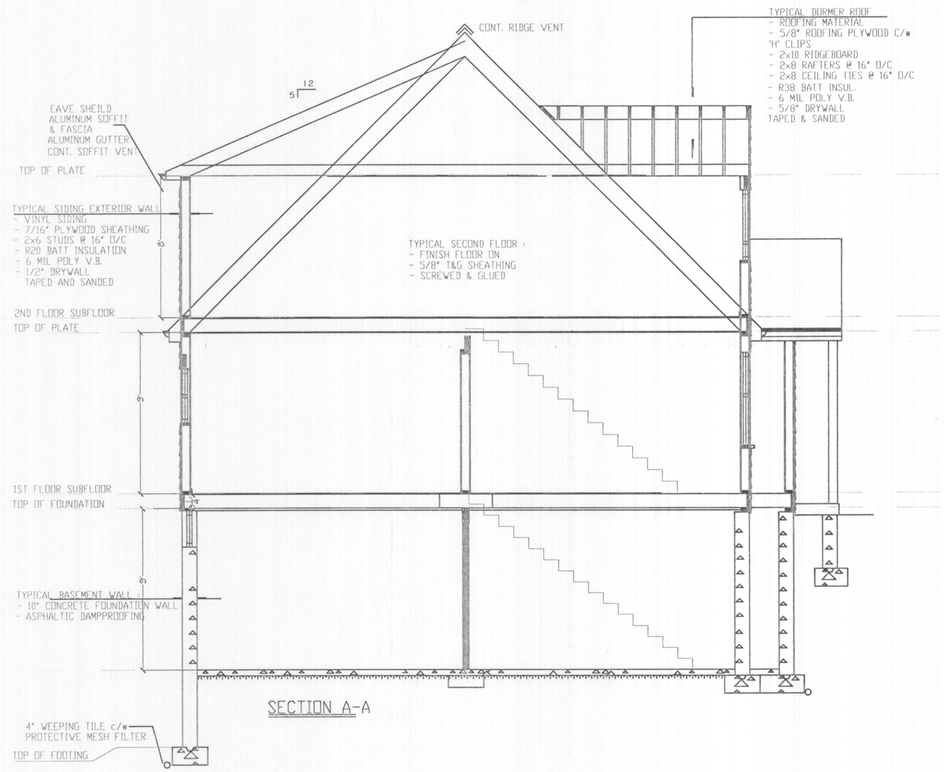

SECTION A-A

NO.	REVISIONS

CONCORD LUMBER CORPORATION
LITTLETON LUMBER
ARCHITECTURE DEPARTMENT
P.O. BOX 1528 ○ 2 OMEGA WAY ○ LITTLETON, MA. 01460
TEL: 978 • 486 • 3805 ○ 800 • 639 • 0781 FAX: 978 • 486 • 0781

STAMP:

REGISTERED ARCHITECT JAMES E GRAYMOR NO. 30539 ACTON COMMONWEALTH OF MASSACHUSETTS

MARSH VIEW UNIT #2
113 CENTRAL STREET, ACTON, MA

BASEMENT PLAN AND BUILDING SECTION

DRAWN :	CHECKED :
JEG	DJF

DATE : 5-8-10

SCALE : 1/4" = 1'-0"

JOB NO. : D109-10

CONSTRUCTION DRAWING TITLE
SHEET 1

A-3