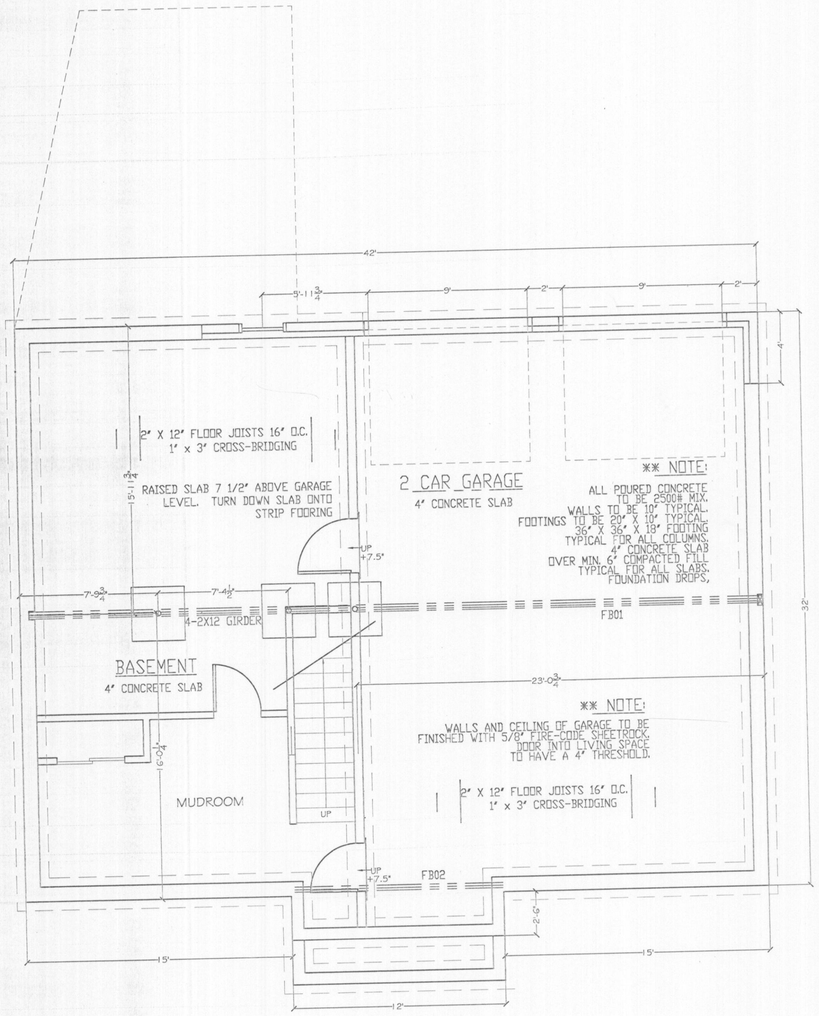

MARSH VIEW 3

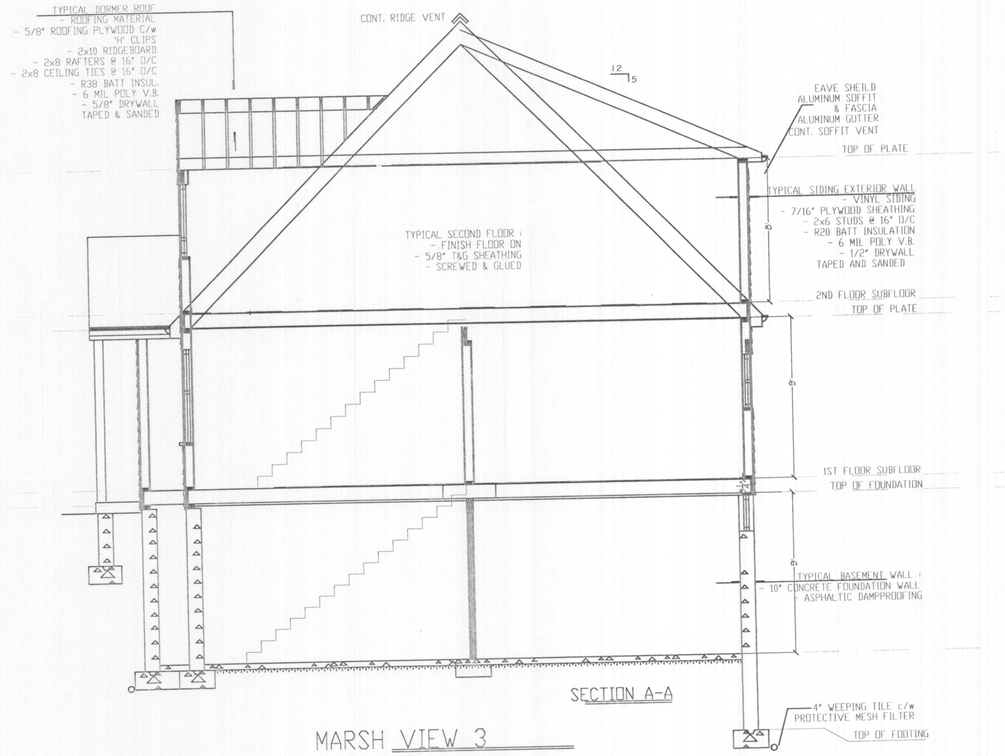

SECTION A-A

MARSH VIEW 3

NO.	REVISIONS

CONCORD LUMBER CORPORATION
LITTLETON LUMBER
ARCHITECTURE DEPARTMENT
P.O. BOX 1688 ○ 2 OMEGA WAY ○ LITTLETON, MA. 01460
Tel. 978 ○ 486 ○ 0781 FAX. 978 ○ 486 ○ 0781

STAMP:

MARSH VIEW UNIT #3
CENTRAL STREET, ACTON, MA

BASEMENT PLAN & BUILDING SECTION

DRAWN :	CHECKED :
JEG	DJF

DATE : 3-8-10

SCALE : 1/4" = 1'-0"

JOB NO. : D109-10

CONSTRUCTION DRAWING TITLE
SHEET 1

A-3