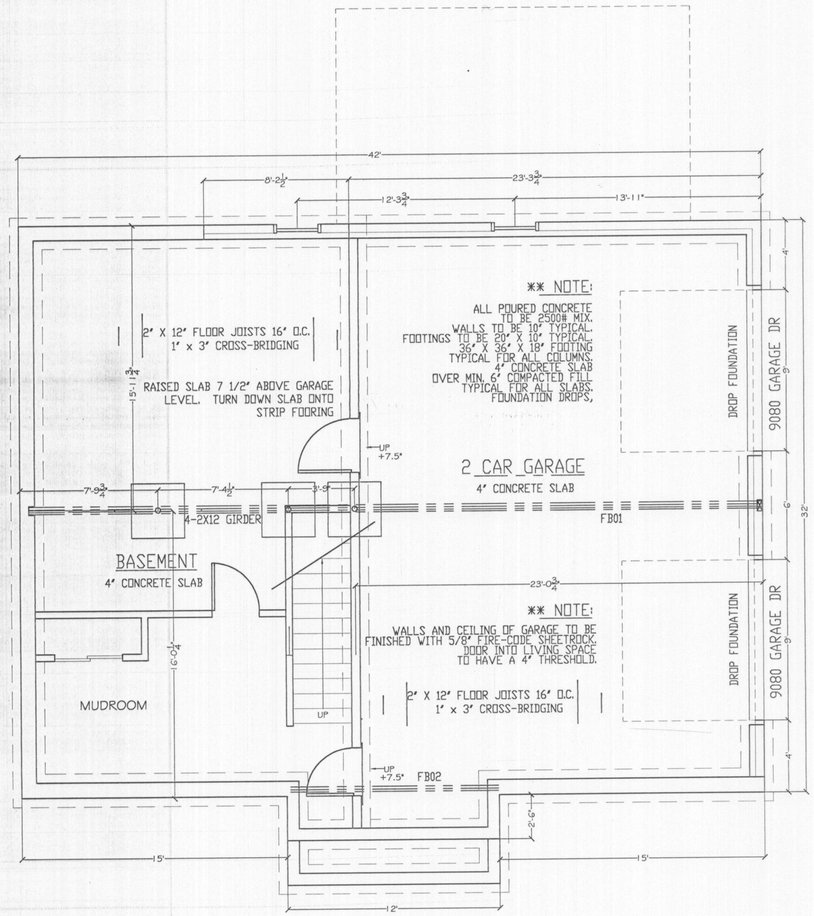

BASEMENT PLAN

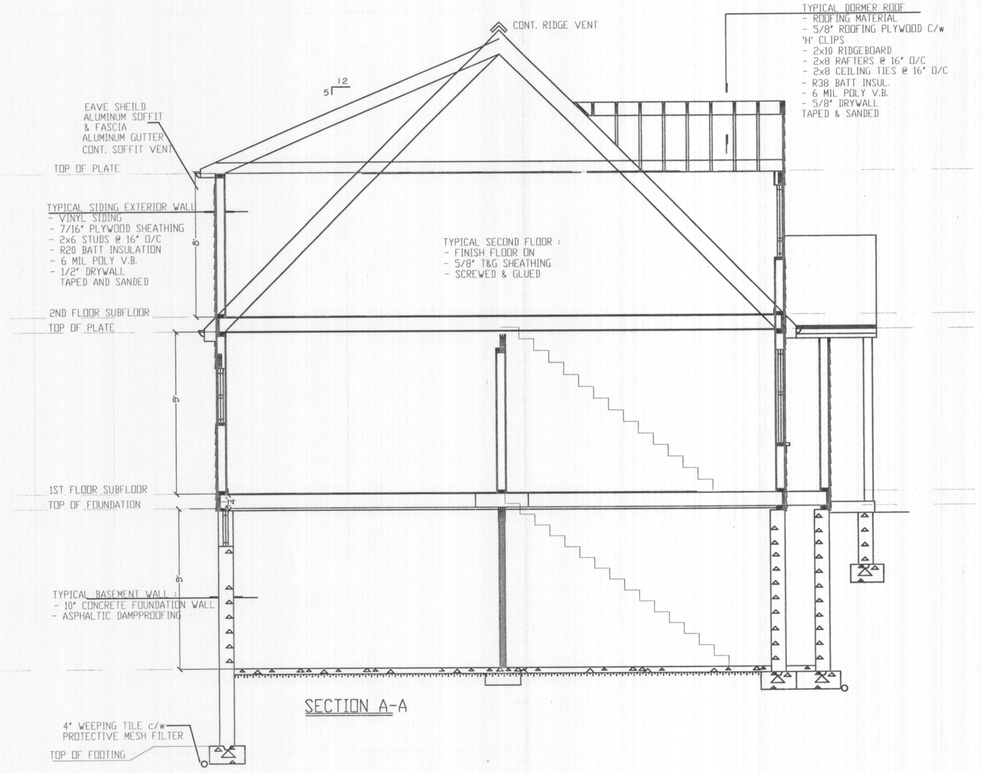

SECTION A-A

NO.	REVISIONS

CONCORD LUMBER CORPORATION
LITTLETON LUMBER
ARCHITECTURE DEPARTMENT
P.O. BOX 1528 ○ 2 OMEGA WAY ○ LITTLETON, MA. 01460
Tel: 978 ○ 486 ○ 0781 FAX: 978 ○ 486 ○ 0781

STAMP:
REGISTERED ARCHITECT
JANE E. GRADY
NO. 30539
ACTON
COMMONWEALTH OF MASSACHUSETTS

MARSH VIEW UNIT #4
CENTRAL STREET, ACTON, MA

BASEMENT PLAN & BUILDING SECTION

DRAWN :	CHECKED :
JEG	DJF
DATE : 3-8-10	
SCALE : 1/4" = 1'-0"	
JOB NO. : D109-10	
CONSTRUCTION DRAWING TITLE	
SHEET 1	

A-3