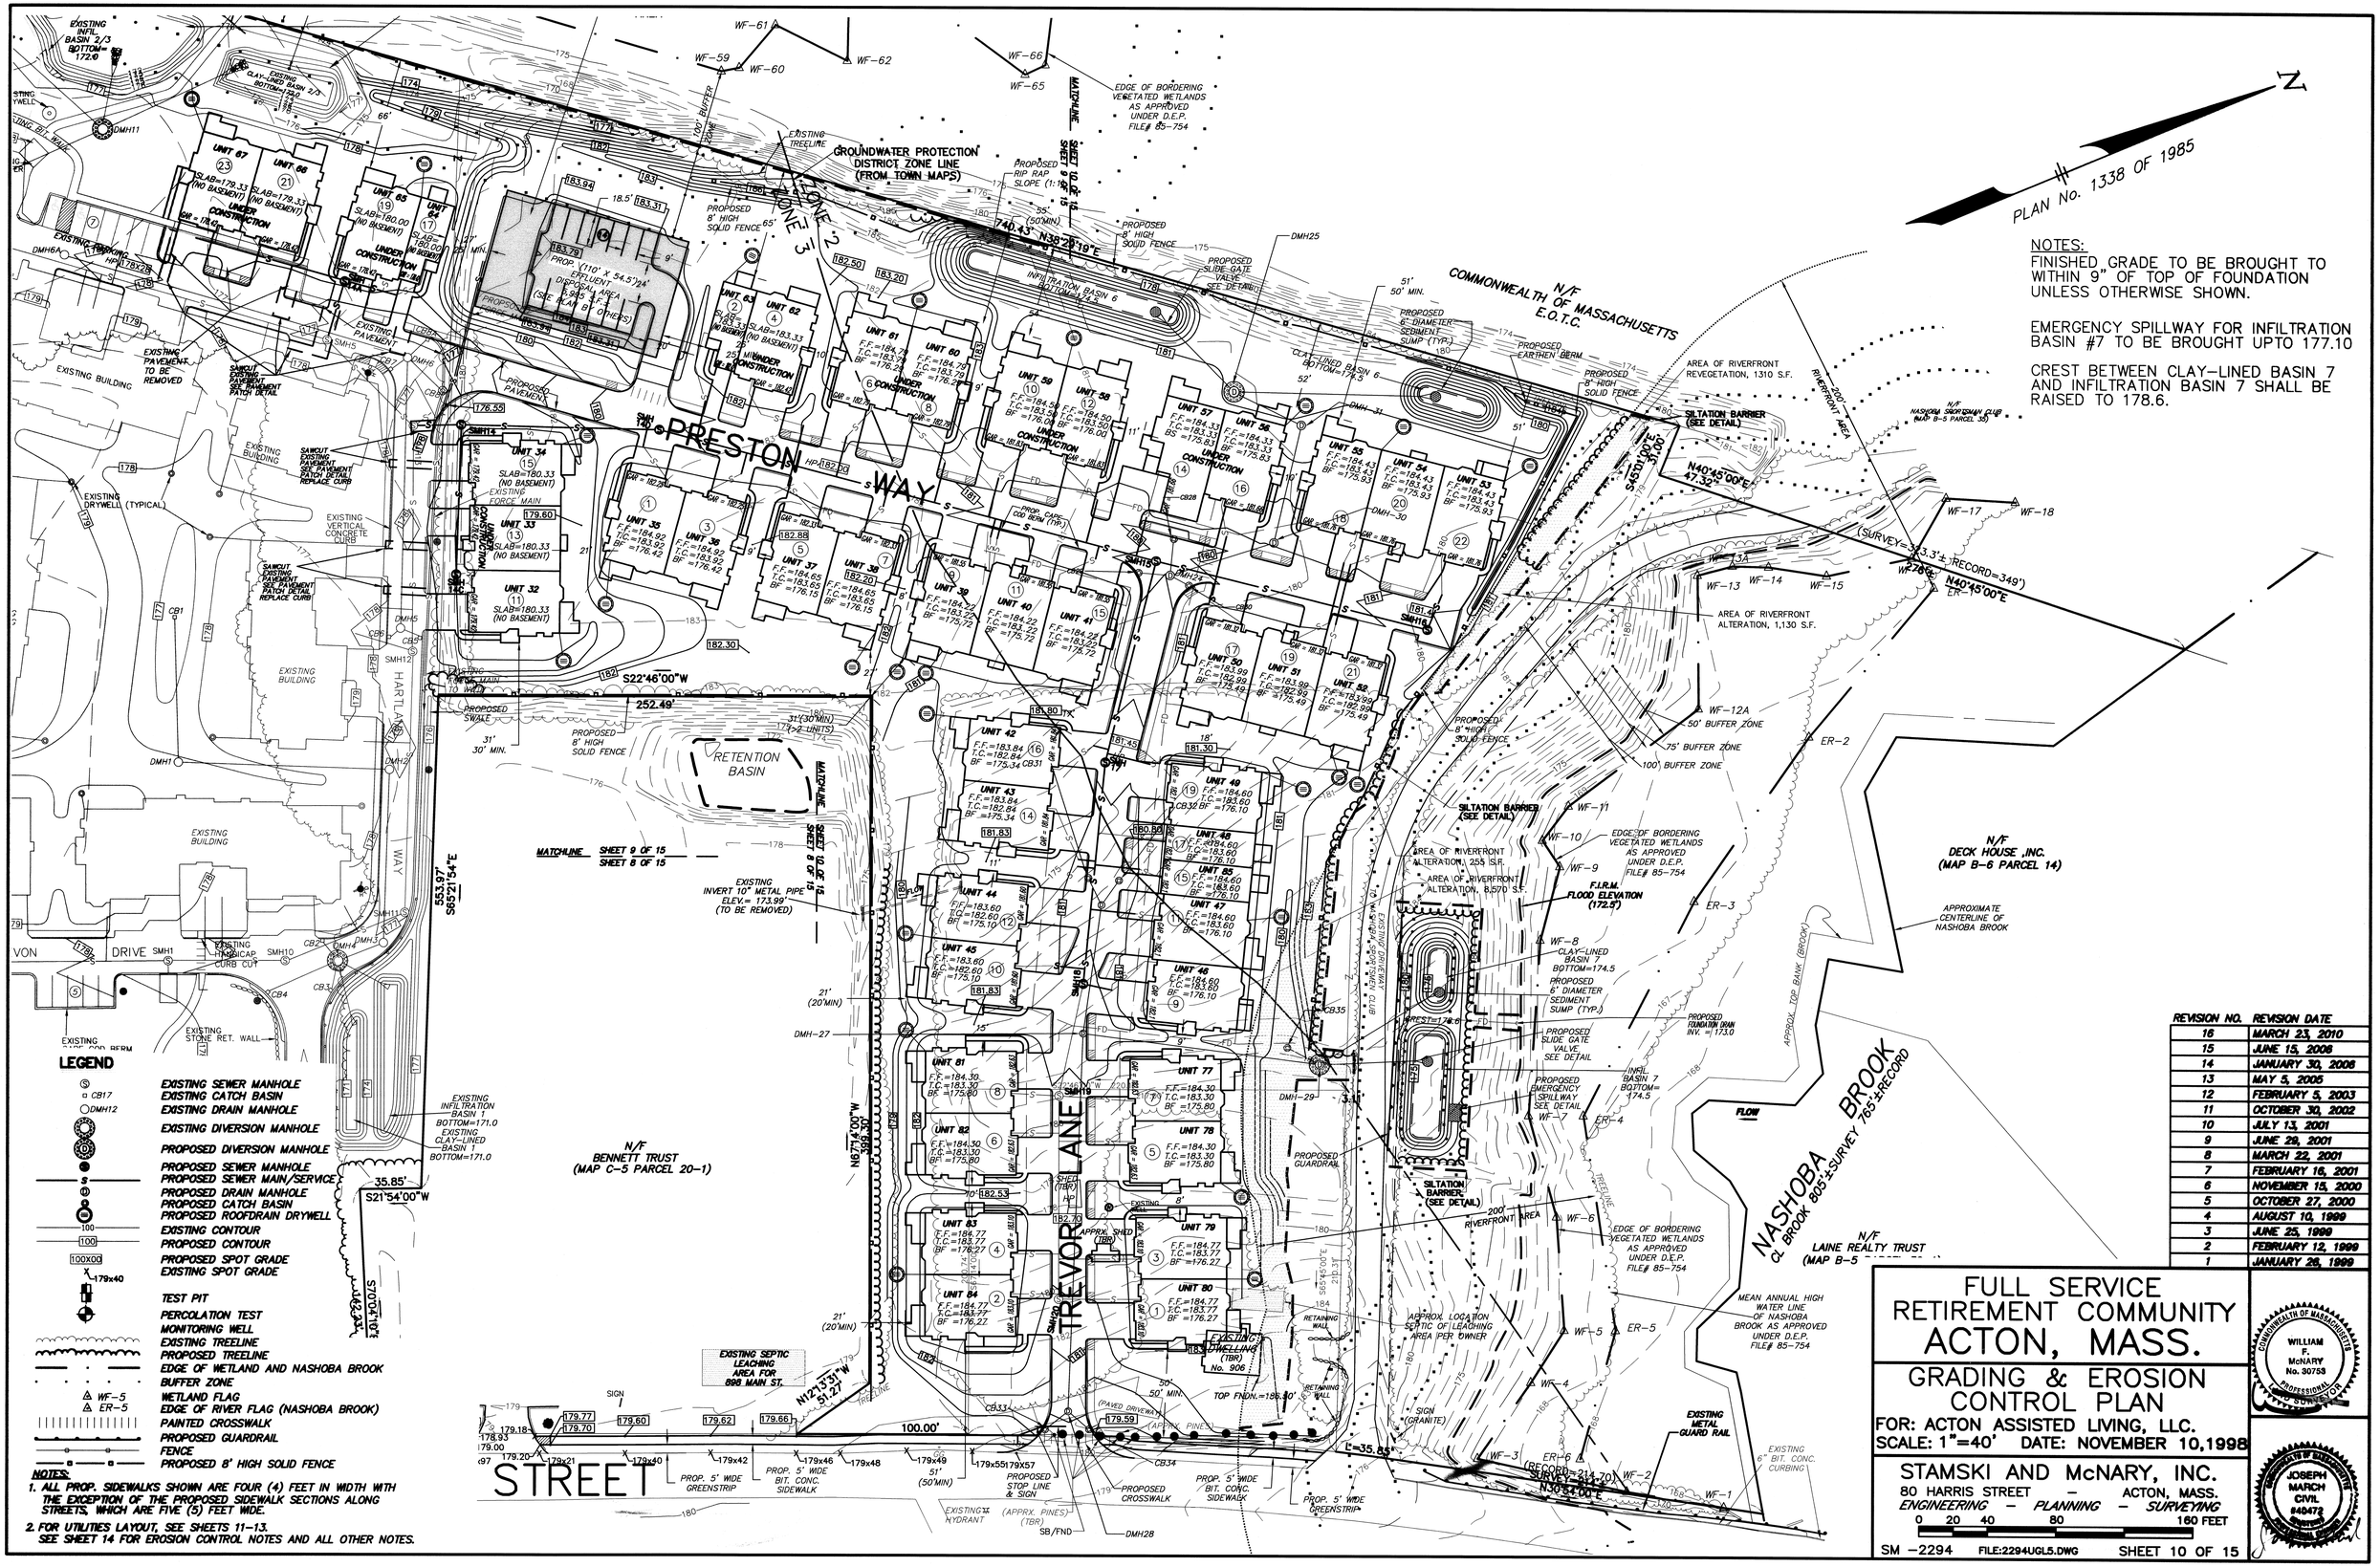

LEGEND

- EXISTING SEWER MANHOLE
- EXISTING CATCH BASIN
- EXISTING DRAIN MANHOLE
- EXISTING DIVERSION MANHOLE
- PROPOSED DIVERSION MANHOLE
- PROPOSED SEWER MANHOLE
- PROPOSED SEWER MAIN/SERVICE
- PROPOSED DRAIN MANHOLE
- PROPOSED CATCH BASIN
- PROPOSED ROOFDRAIN DRYWELL
- EXISTING CONTOUR
- PROPOSED CONTOUR
- PROPOSED SPOT GRADE
- EXISTING SPOT GRADE
- TEST PIT
- PERCOLATION TEST
- MONITORING WELL
- EXISTING TREELINE
- PROPOSED TREELINE
- EDGE OF WETLAND AND NASHOBA BROOK
- BUFFER ZONE
- WF-5 WETLAND FLAG
- ER-5 EDGE OF RIVER FLAG (NASHOBA BROOK)
- PAINTED CROSSWALK
- PROPOSED GUARDRAIL
- FENCE
- PROPOSED 8' HIGH SOLID FENCE

NOTES:

1. ALL PROP. SIDEWALKS SHOWN ARE FOUR (4) FEET IN WIDTH WITH THE EXCEPTION OF THE PROPOSED SIDEWALK SECTIONS ALONG STREETS, WHICH ARE FIVE (5) FEET WIDE.
2. FOR UTILITIES LAYOUT, SEE SHEETS 11-13. SEE SHEET 14 FOR EROSION CONTROL NOTES AND ALL OTHER NOTES.

PLAN No. 1338 OF 1985

NOTES:

FINISHED GRADE TO BE BROUGHT TO WITHIN 9" OF TOP OF FOUNDATION UNLESS OTHERWISE SHOWN.

EMERGENCY SPILLWAY FOR INFILTRATION BASIN #7 TO BE BROUGHT UPTO 177.10

CREST BETWEEN CLAY-LINED BASIN 7 AND INFILTRATION BASIN 7 SHALL BE RAISED TO 178.6.

REVISION NO.	REVISION DATE
16	MARCH 23, 2010
15	JUNE 15, 2006
14	JANUARY 30, 2006
13	MAY 5, 2005
12	FEBRUARY 5, 2003
11	OCTOBER 30, 2002
10	JULY 13, 2001
9	JUNE 29, 2001
8	MARCH 22, 2001
7	FEBRUARY 16, 2001
6	NOVEMBER 15, 2000
5	OCTOBER 27, 2000
4	AUGUST 10, 1999
3	JUNE 25, 1999
2	FEBRUARY 12, 1999
1	JANUARY 28, 1999

FULL SERVICE RETIREMENT COMMUNITY
ACTON, MASS.

GRADING & EROSION CONTROL PLAN

FOR: ACTON ASSISTED LIVING, LLC.
SCALE: 1"=40' DATE: NOVEMBER 10,1998

STAMSKI AND McNARY, INC.
80 HARRIS STREET - ACTON, MASS.
ENGINEERING - PLANNING - SURVEYING
0 20 40 80 160 FEET

SM -2294 FILE:2294UGL5.DWG SHEET 10 OF 15

COMMONWEALTH OF MASSACHUSETTS
WILLIAM F. McNARY No. 30758
REGISTERED PROFESSIONAL ENGINEER

COMMONWEALTH OF MASSACHUSETTS
JOSEPH MARCH CIVIL #40473
REGISTERED PROFESSIONAL ENGINEER