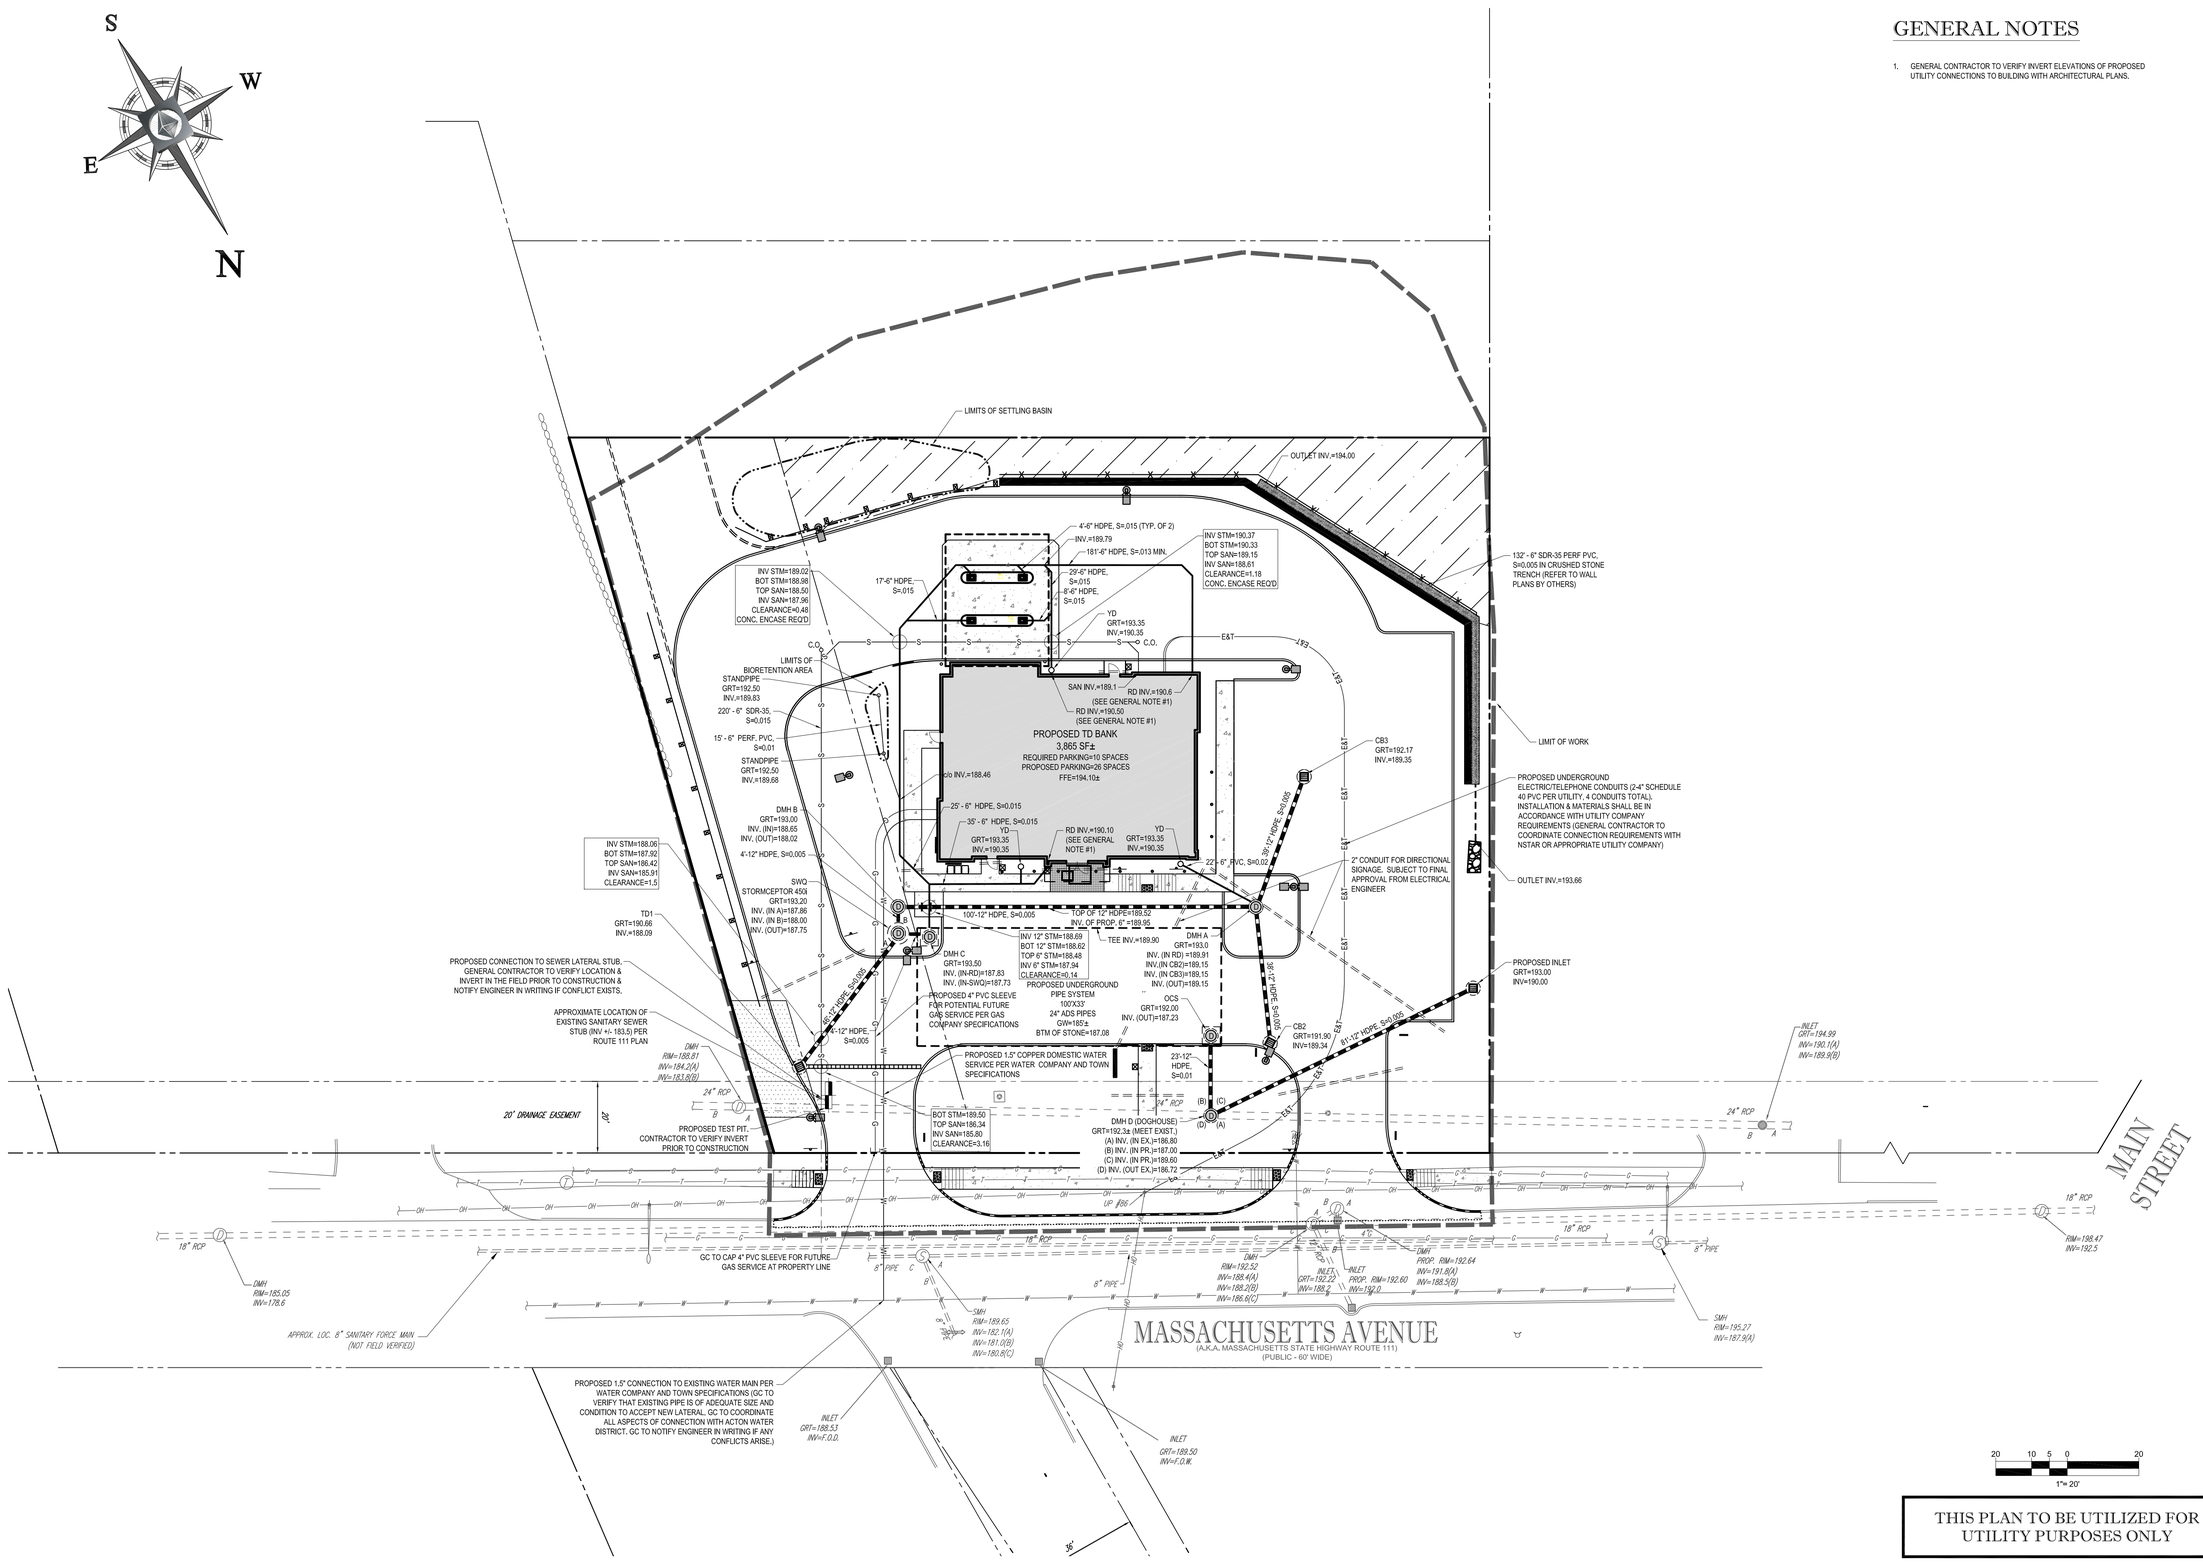

GENERAL NOTES

1. GENERAL CONTRACTOR TO VERIFY INVERT ELEVATIONS OF PROPOSED UTILITY CONNECTIONS TO BUILDING WITH ARCHITECTURAL PLANS.

THIS PLAN TO BE UTILIZED FOR UTILITY PURPOSES ONLY

BOHLER ENGINEERING

CORPORATE OFFICE:
◆ WARREN, NJ

OFFICES:
◆ SOUTHBOROUGH, MA
◆ EDISON, NJ
◆ TOWSON, MD
◆ ALBANY, NY
◆ RICHMOND, VA
◆ CENTER VALLEY, PA
◆ CHALFONT, PA
◆ PHILADELPHIA, PA
◆ STERLING, VA
◆ WHITESTOWN, IN
◆ FORT LAUDERDALE, FL

CIVIL & CONSULTING ENGINEERS
SURVEYORS
PROJECT MANAGERS
ENVIRONMENTAL CONSULTANTS
LANDSCAPE ARCHITECTS

THIS DRAWING AND SPECIFICATION IS THE PROPERTY OF BOHLER ENGINEERING AND MUST BE RETURNED UPON REQUEST. REPRODUCTION OF THIS DRAWING OR SPECIFICATION FOR OTHER PURPOSES IS PROHIBITED WITHOUT WRITTEN CONSENT OF BOHLER ENGINEERING, INC. © BOHLER ENGINEERING, INC. ALL RIGHTS RESERVED.

REVISIONS

REV	DATE	COMMENT	BY
1	06/21/10	REVS PER TOWN COMMENT	EGD
2			
3			
4			
5			
6			
7			
8			
9			

THE FOLLOWING STATES REQUIRE NOTIFICATION BY EXCAVATORS, DESIGNERS, OR ANY PERSON PREPARING TO DISTURB THE EARTH'S SURFACE ANYWHERE IN THE STATE.
(MA, ME, NH, RI, VT 1-888-344-7233)
(CT 1-800-922-4455)
(NY 1-800-962-7962)

PERMIT SET

PROJECT No.:	W081068
DRAWN BY:	KBS
CHECKED BY:	JGS/MM
DATE:	5/04/10
SCALE:	AS NOTED
CAD I.D.:	w081068st1

PROJECT:

SITE PLAN DOCUMENTS

FOR

TD Bank

408 MASSACHUSETTS AVENUE
MIDDLESEX COUNTY
ACTON, MASSACHUSETTS

BOHLER ENGINEERING
352 TURNPIKE ROAD
SOUTHBOROUGH, MA 01772
Phone: (508) 480-9900
Fax: (508) 480-9080
www.BohlerEngineering.com

W.D. GOEBEL
PROFESSIONAL ENGINEER
MASSACHUSETTS LICENSE No. 42644
RHODE ISLAND LICENSE No. 7268
CONNECTICUT LICENSE No. 21854
NEW HAMPSHIRE LICENSE No. 10280
MAINE LICENSE No. 9490

SHEET TITLE:

DRAINAGE & UTILITY PLAN

SHEET NUMBER:

6
OF 1

REV. 1 - 06-21-10

P:\08\TD Banknorth\W081068\DWG\w081068st1.dwg, 06-Util, 7/16/2010 2:26:48 PM, dlabonte, Adobe PDF, ARCH D, 1:1