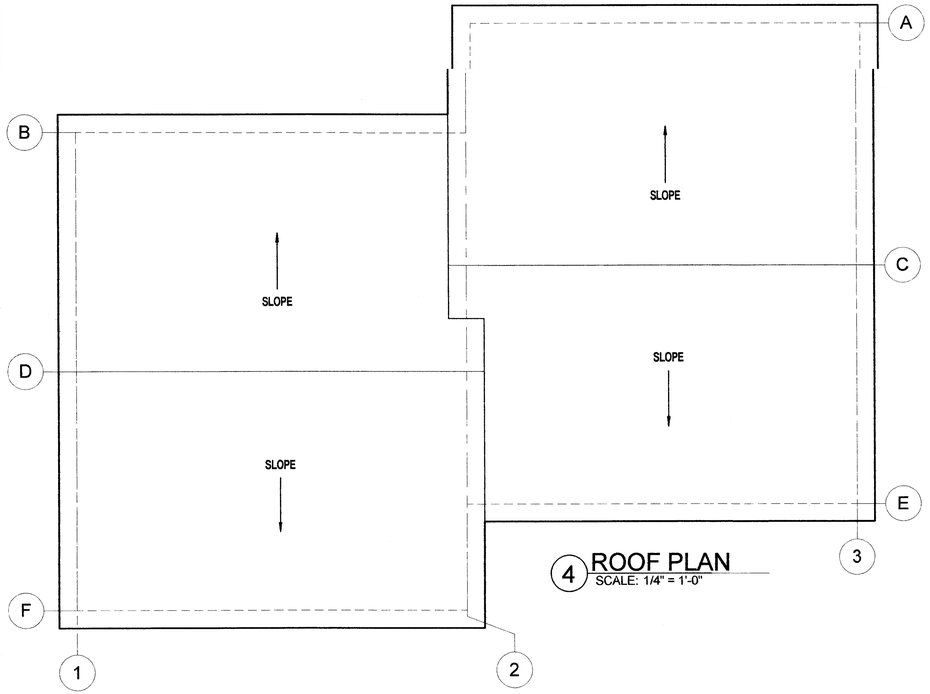

4 ROOF PLAN
SCALE: 1/4" = 1'-0"

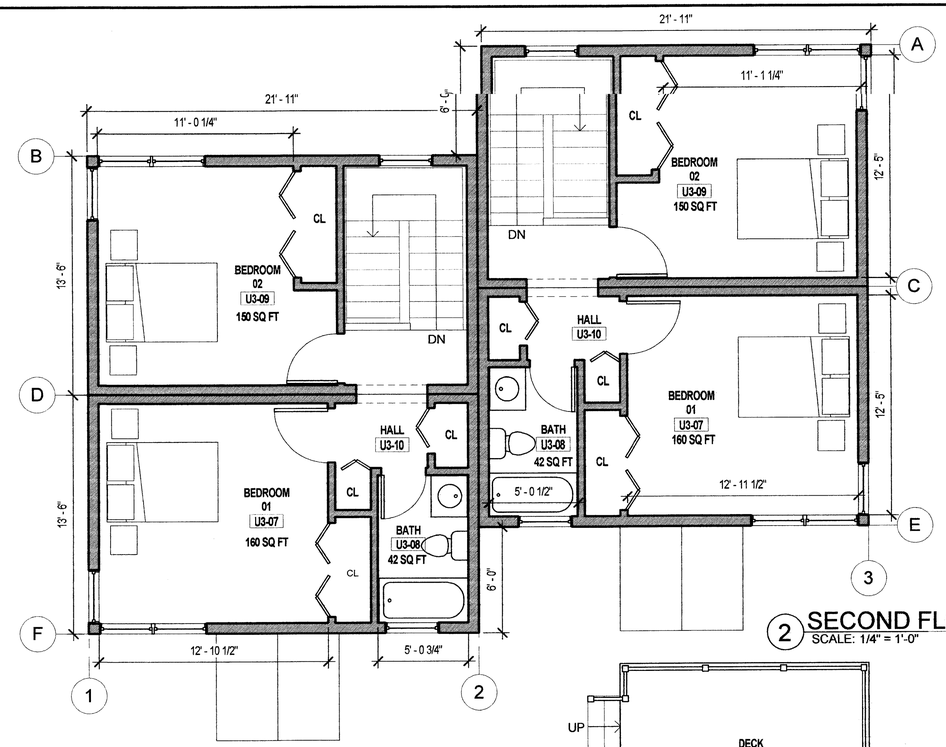

UNIT TYPE 03 (2 BED)
NET AREA - 913 SQ FT
GROSS AREA - 1184 SQ FT

2 SECOND FLOOR
SCALE: 1/4" = 1'-0"

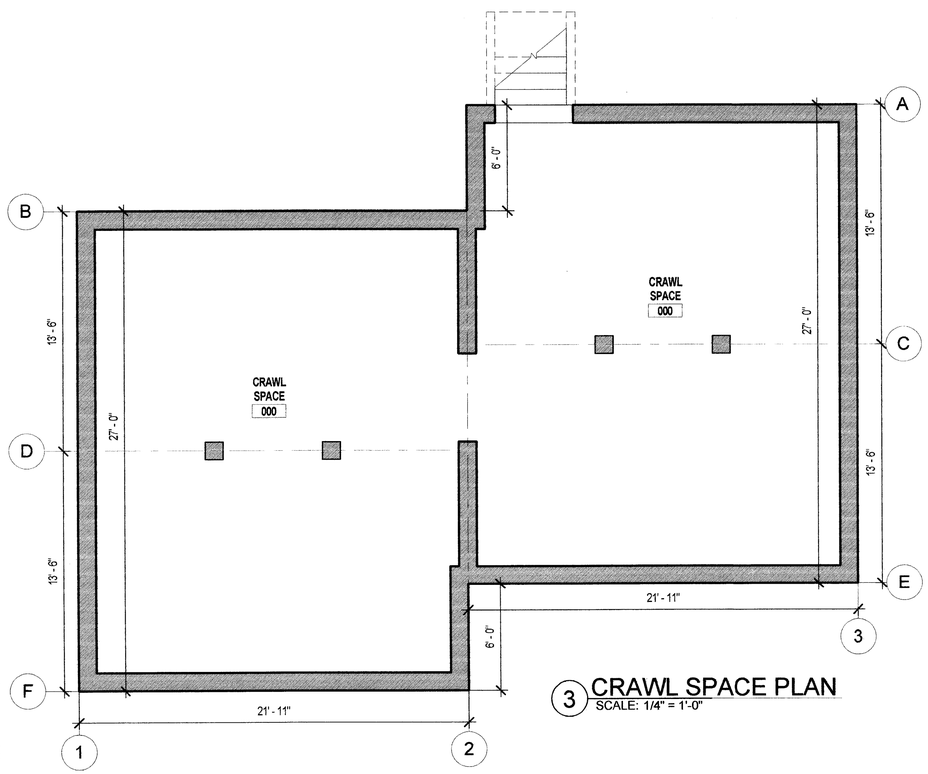

3 CRAWL SPACE PLAN
SCALE: 1/4" = 1'-0"

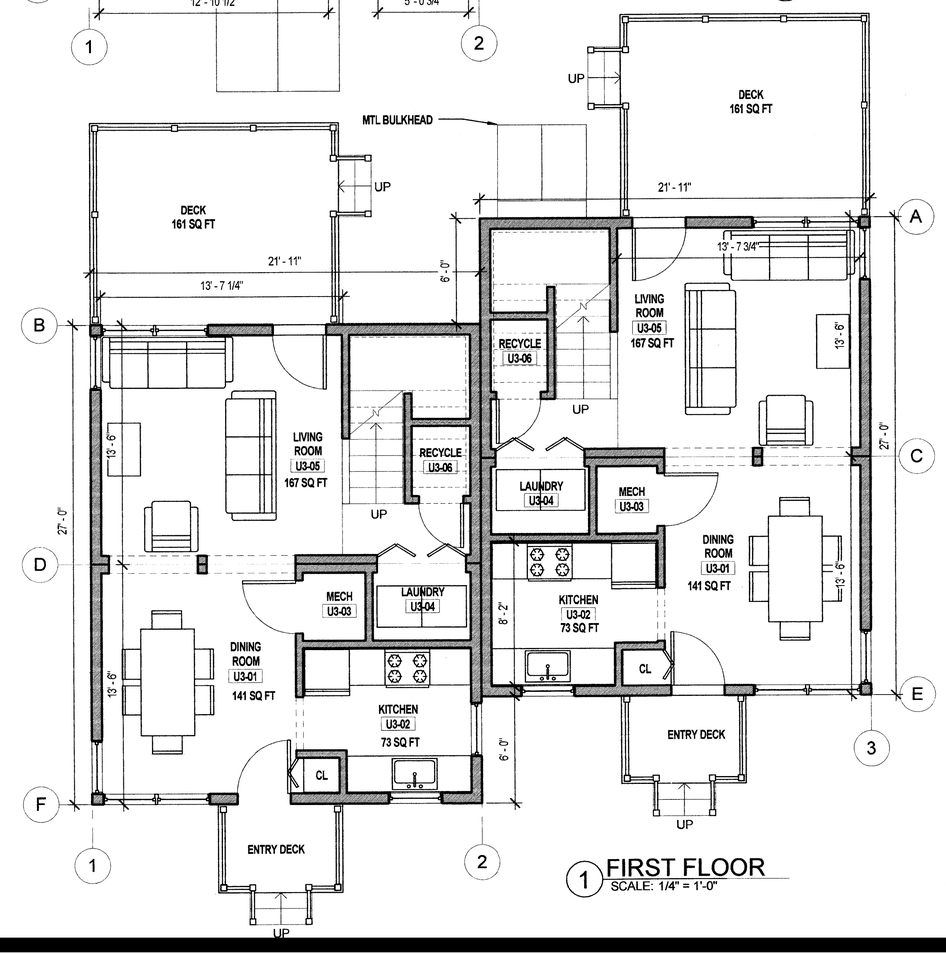

1 FIRST FLOOR
SCALE: 1/4" = 1'-0"

PROJECT NORTH

1/4" = 1'-0" 0 2 4 8 FT

ACTON HOUSING AUTHORITY

MCCARTHY VILLAGE II

SACHEM WAY, ACTON, MA

COMPREHENSIVE PERMIT REV. 1

NOT FOR CONSTRUCTION

BAKER/WOHL ARCHITECTS

BWA

132 LINCOLN STREET, #4
BOSTON, MA 02111
TEL: 617.350.7420
FAX: 617.350.5383

Project No:	2915
Drawn By:	JT
Checked By:	AI/BB
Issue Date:	15 SEPTEMBER 2010

Revisions

No	Date	Description	By

Drawing Title:

BUILDINGS E-F FLOOR PLANS

Drawing Number:

A2.3

©Copyright Baker/Wohl Architects