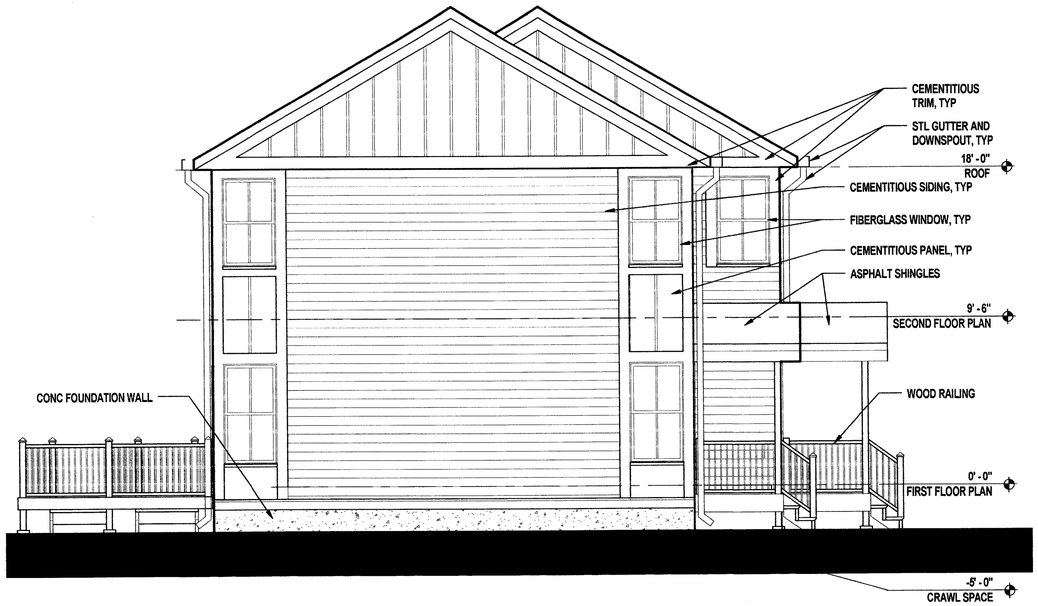

4 WEST ELEVATION
SCALE: 1/4" = 1'-0"

2 NORTH ELEVATION
SCALE: 1/4" = 1'-0"

3 SOUTH ELEVATION
SCALE: 1/4" = 1'-0"

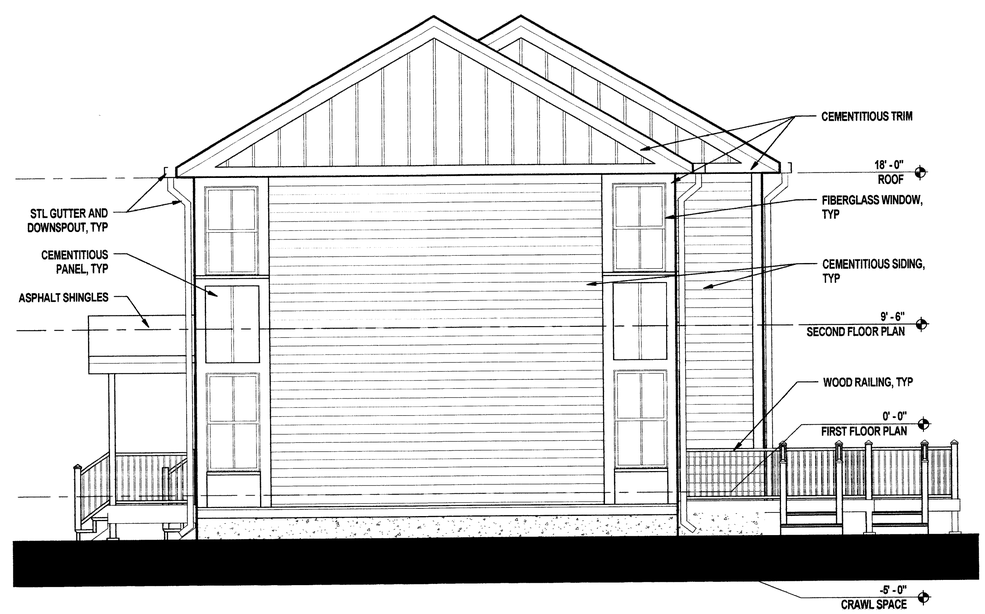

1 EAST ELEVATION
SCALE: 1/4" = 1'-0"

1/4" = 1'-0" 0 2 4 8 FT

ACTON HOUSING AUTHORITY

MCCARTHY VILLAGE II

SACHEM WAY, ACTON, MA

COMPREHENSIVE PERMIT REV. 1

NOT FOR CONSTRUCTION

BAKER/WOHL ARCHITECTS

BWA

132 LINCOLN STREET, #4
BOSTON, MA 02111
TEL 617.350.7420
FAX 617.350.5383

Project No:	2915
Drawn By:	JT
Checked By:	AI/BB
Issue Date:	15 SEPTEMBER 2010

Revisions

No	Date	Description	By

Drawing Title:

BUILDINGS B-D ELEVATIONS

Drawing Number:

A3.2