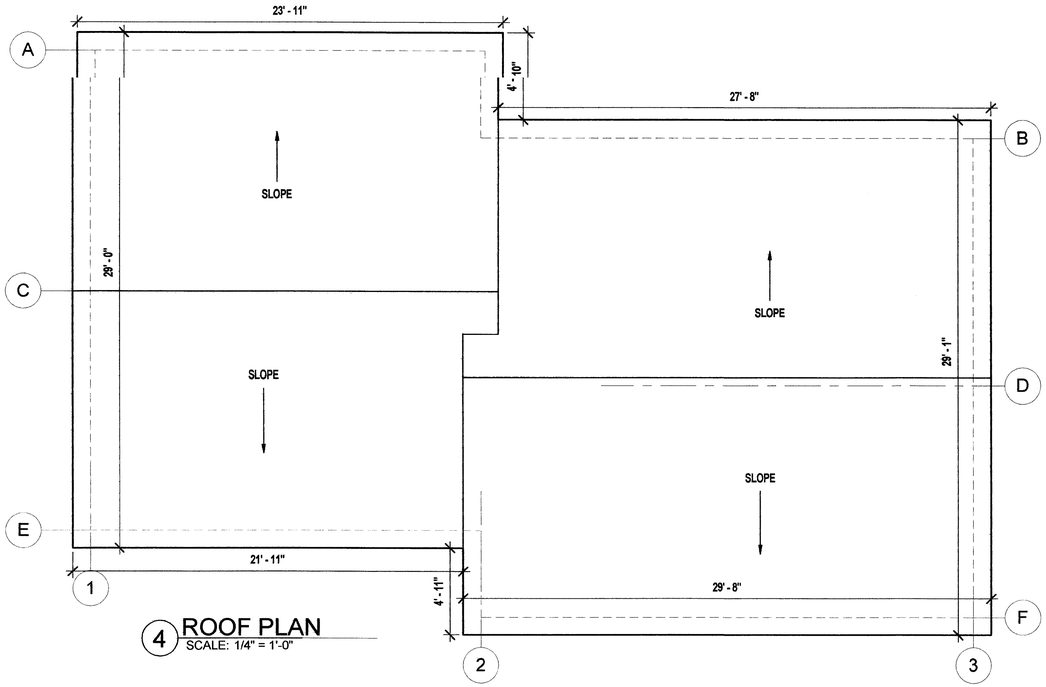

4 ROOF PLAN
SCALE: 1/4" = 1'-0"

UNIT TYPE 03 (2 BED)
NET AREA - 911 SQ FT
GROSS AREA - 1184 SQ FT

UNIT TYP 04 (3 BED)
NET AREA - 1194 SQ FT
GROSS AREA - 1498 SQ FT

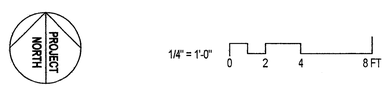

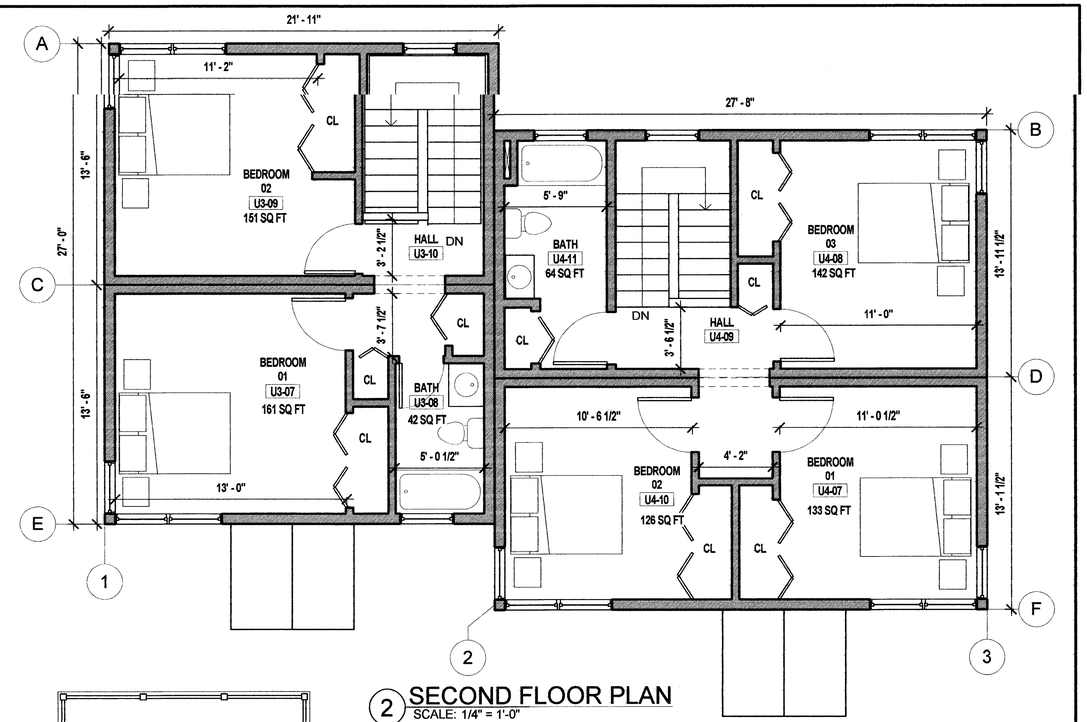

2 SECOND FLOOR PLAN
SCALE: 1/4" = 1'-0"

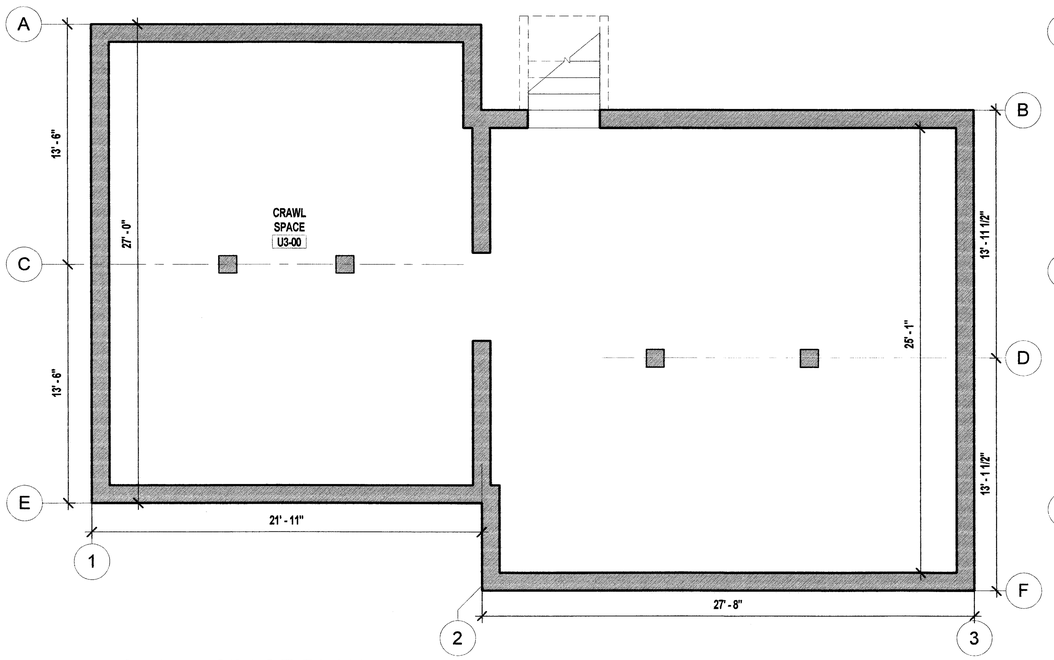

3 CRAWL SPACE PLAN
SCALE: 1/4" = 1'-0"

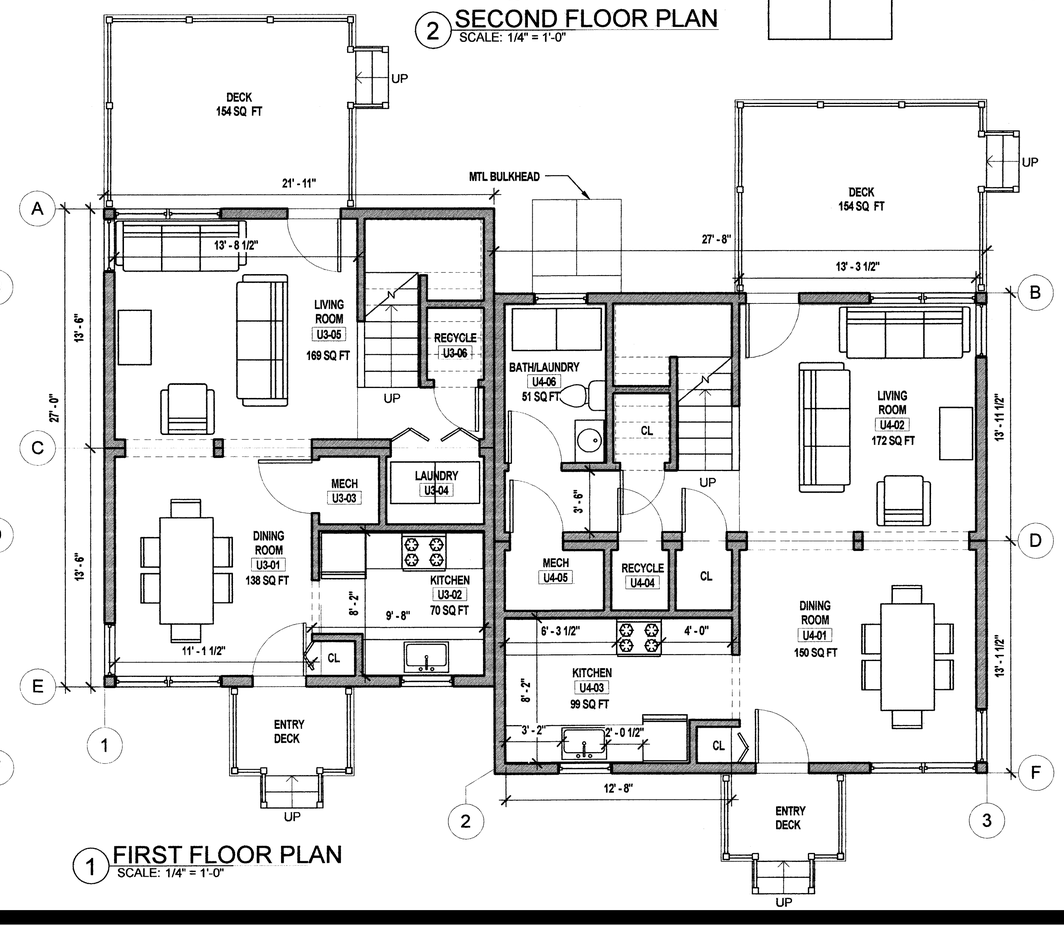

1 FIRST FLOOR PLAN
SCALE: 1/4" = 1'-0"

ACTON HOUSING AUTHORITY

MCCARTHY VILLAGE II

SACHEM WAY, ACTON, MA

COMPREHENSIVE PERMIT REV. 1

NOT FOR CONSTRUCTION

BAKER/WOHL ARCHITECTS

BWA

132 LINCOLN STREET, #4
BOSTON, MA 02111
TEL: 617 . 350 . 7420
FAX: 617 . 350 . 5383

Project No:	2915
Drawn By:	JT
Checked By:	AI/BB
Issue Date:	15 SEPTEMBER 2010

Revisions

No	Date	Description	By

Drawing Title:

BUILDINGS B-D FLOOR PLANS

Drawing Number:

A2.2

©Copyright Baker/Wohl Architects