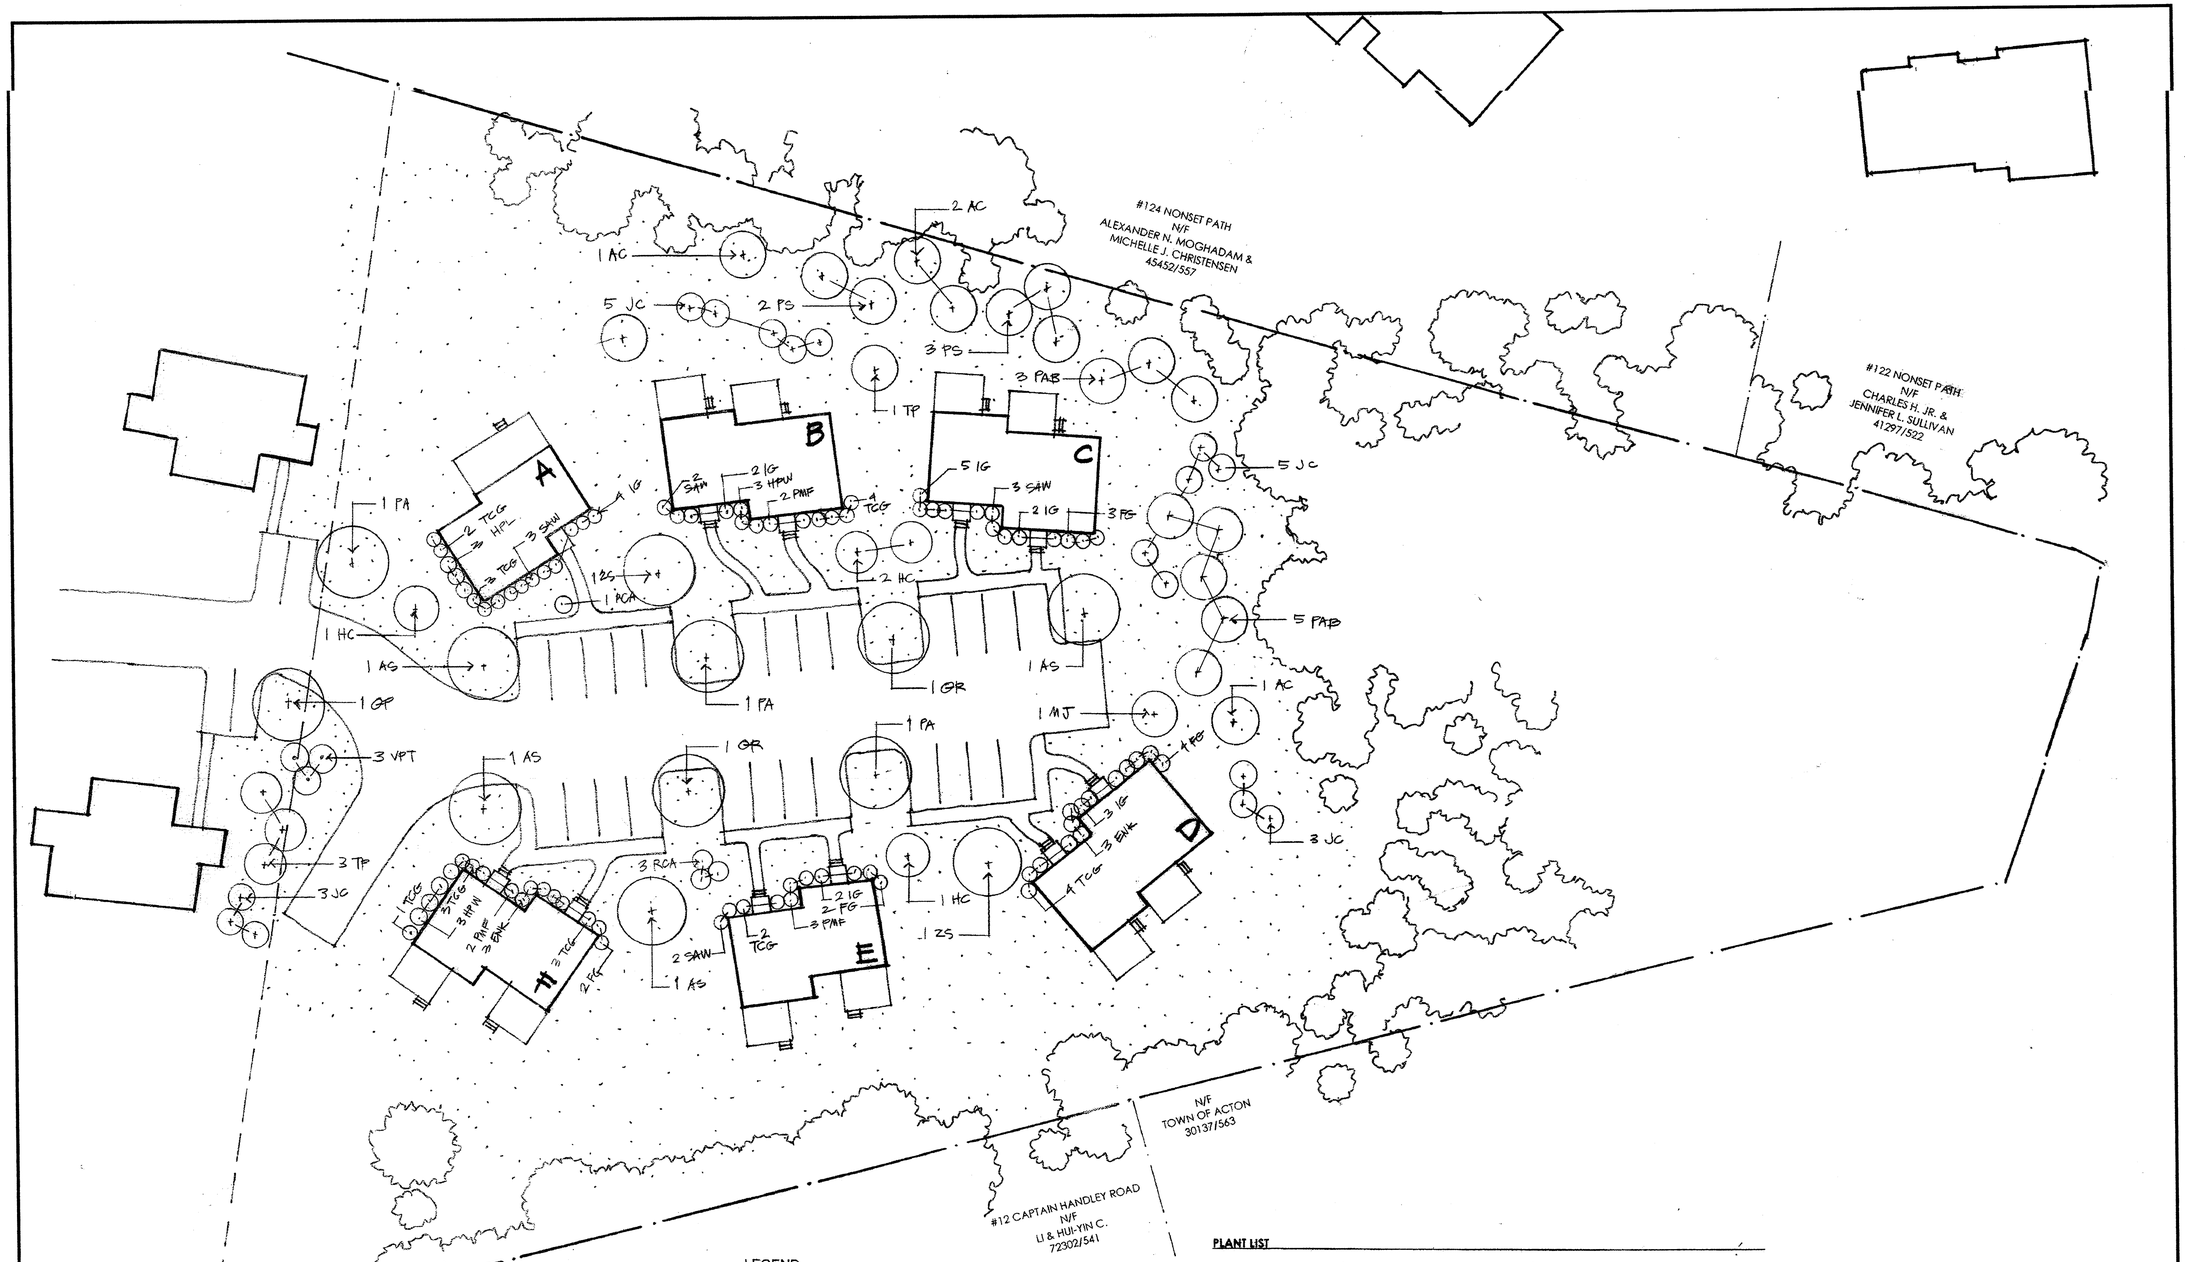

1 PLANTING PLAN
SCALE: 1"=20'-0"

LEGEND

SYMBOL	DESCRIPTION
	EXISTING TREE TO REMAIN
	PROPOSED TREE
	PROPOSED SHRUBS
	GRASS

PLANT LIST

QTY.	KEY	BOTANICAL NAME	COMMON NAME	SIZE	MATURE HT.
Trees					
4	AC	Abies concolor	White Fir	8-10'	60-70'
4	AS	Acer saccharum 'Green Mountain'	Green Mountain Sugar Maple	2.5-3"	60-70'
4	HC	Halesia Carolina	Carolina Silverbell	8-10'	20-25'
16	JC	Juniperus chinensis columnaris	Green Columnar Juniper	6-7'	20-35'
1	MJ	Magnolia 'Jane'	Jane Magnolia	7-8'	15-20'
3	PA	Platanus acerifolia 'Bloodgood'	Bloodgood London Planetree	2.5-3"	70-100'
8	PAB	Picea abies	Norway Spruce	10-12'	40-60'
5	PS	Pinus strobus	White Pine	8-10'	50-80'
1	QP	Quercus palustris	Pin Oak	3.5-4"	60-70'
2	QR	Quercus rubra	Red Oak	2.5-3"	60-75'
4	TP	Thuja plicata	Western Arbervitae	8-10'	60-70'
2	ZS	Zelkova serrata 'Village Green'	Village Green Zelkova	2.5-3"	50-60'
Shrubs					
6	ENK	Enkianthus campanulatus	Redvein Enkianthus	2.5-3'	
11	FG	Fothergilla gardenii	Dwarf Fothergilla	18-24"	
6	HPW	Hydrangea paniculata 'Pinky Winky'	Pinky Winky Hydrangea	18-24"	
3	HPL	Hydrangea paniculata 'Limelight'	Limelight Hydrangea	18-24"	
18	IG	Ilex glabra 'Densa'	Densa Inkberry	2-2.5'	
7	PMF	Pieris 'Mountain Fire'	Mountain Fire Andromeda	2-2.5'	
4	RCA	Rhododendron catawbiense 'Album'	White Catawba Rhododenrdron	2.5-3'	
10	SAW	Spiraea 'Anthony Waterer'	Anthony Waterer Spiraea	18-24"	
22	TCG	Taxus cuspidate 'Greenwave'	Greenwave Yew	2-2.5'	
3	VPT	Viburnum plicato tomentosum	Doublefile Viburnum	3-4'	

NORTH

PROJECT NORTH

1" = 20'-0" 0 10 20 40 FT

1" = 20'-0" 0 10 20 40 FT

ACTON HOUSING AUTHORITY

McCARTHY VILLAGE II

SACHEM WAY, ACTON, MA

COMPREHENSIVE PERMIT REV. 1

NOT FOR CONSTRUCTION

BAKER/WOHL ARCHITECTS

BWA

132 LINCOLN STREET, #4
BOSTON, MA 02111
TEL: 617.350.7420
FAX: 617.350.5383

Project No:	2915
Drawn By:	JT
Checked By:	AI/BB
Issue Date:	15 SEPTEMBER 2010

Revisions

No	Date	Description	By

Drawing Title:

PLANTING PLAN

Drawing Number:

L1.1