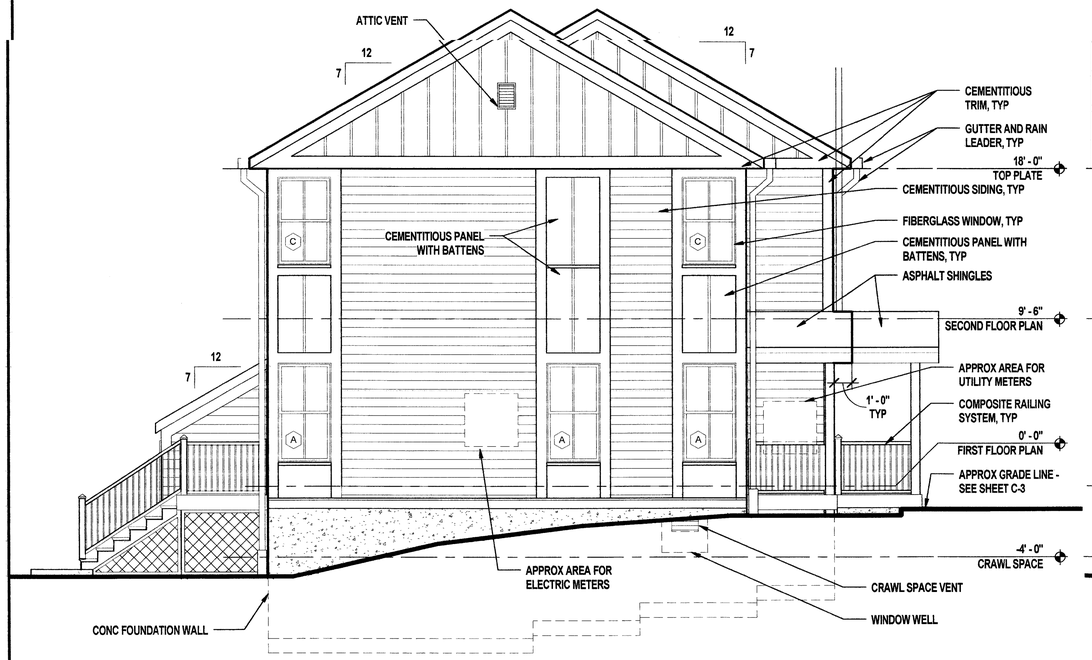

4 WEST ELEVATION
SCALE: 1/4" = 1'-0"

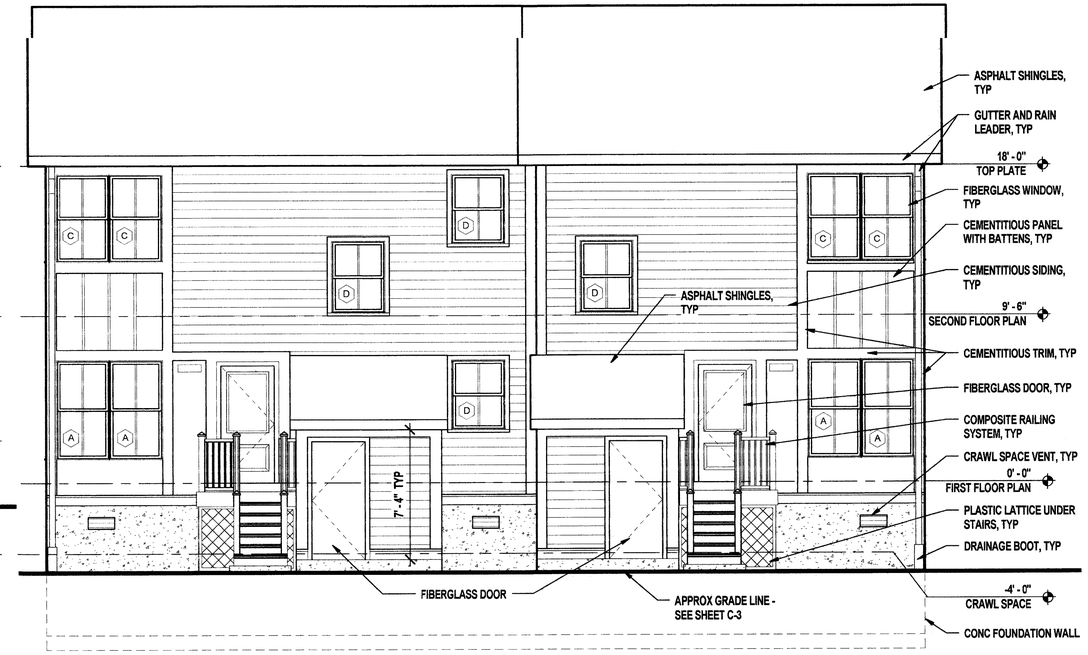

2 NORTH ELEVATION
SCALE: 1/4" = 1'-0"

SHEET NOTES

1. SEE CIVIL DRAWINGS FOR SITE GRADING INFORMATION
2. CONDITIONS DEPICTED REFLECT BUILDING B. BUILDINGS C AND D CONDITIONS SIMILAR - SEE SITE AND CIVIL DRAWINGS
3. PAINT ALL EXPOSED WOOD ITEMS

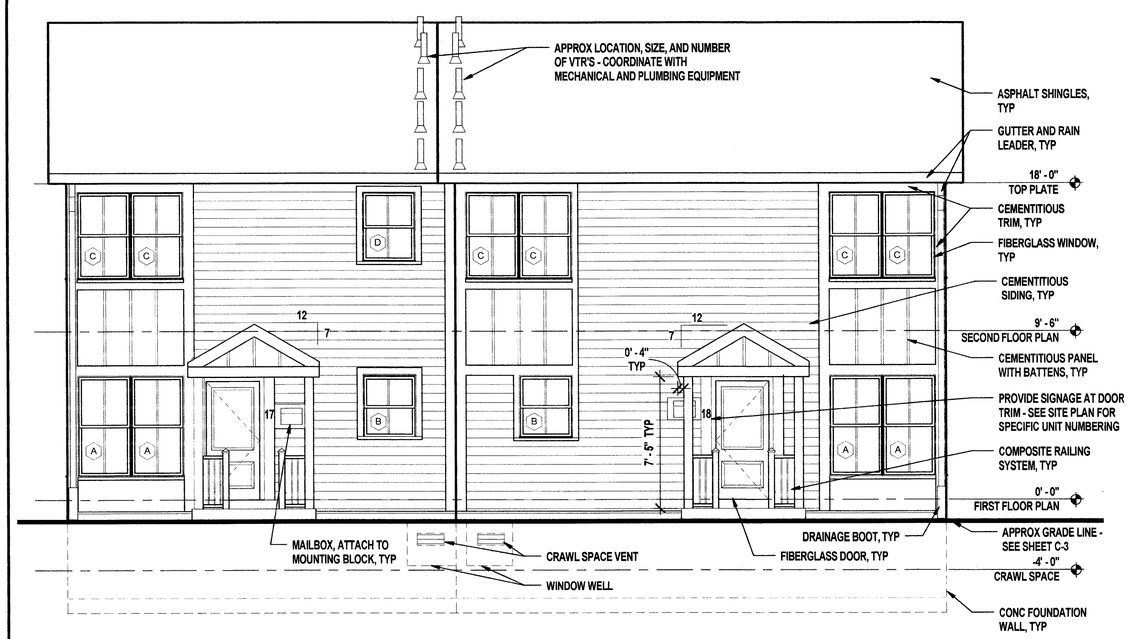

3 SOUTH ELEVATION
SCALE: 1/4" = 1'-0"

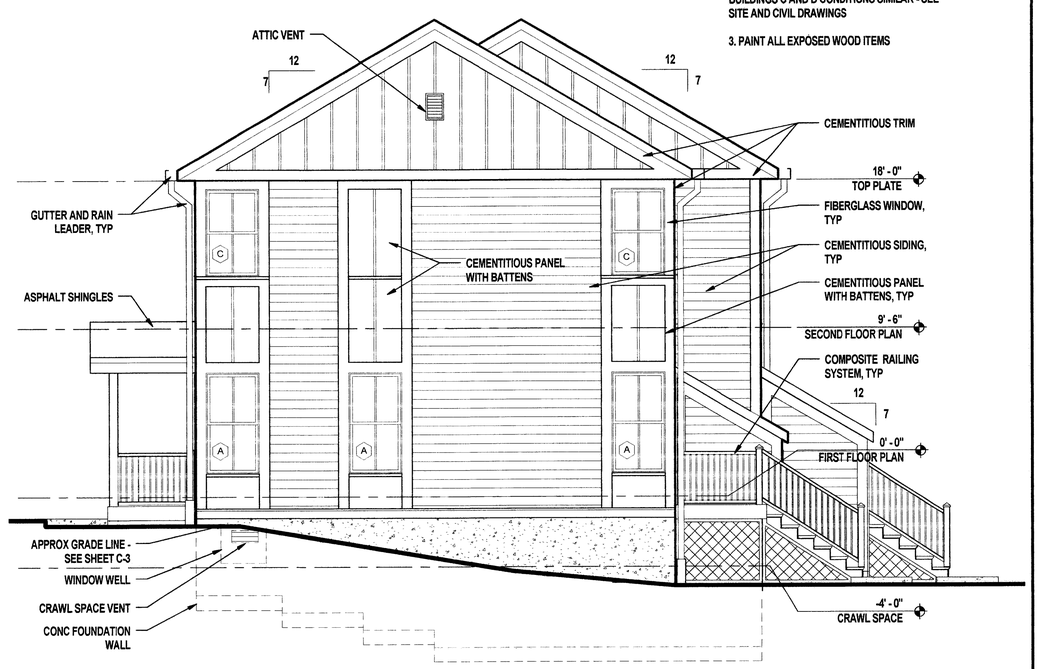

1 EAST ELEVATION
SCALE: 1/4" = 1'-0"

1/4" = 1'-0" 0 2 4 8 FT

ACTON HOUSING AUTHORITY

MCCARTHY VILLAGE II

SACHEM WAY, ACTON, MA

BAKER/WOHL ARCHITECTS

BWA

132 LINCOLN STREET, #4
BOSTON, MA 02111
TEL: 617.350.7420
FAX: 617.350.5383

Project No:	2915
Drawn By:	JT
Checked By:	AI
Issue Date:	29 FEBRUARY 2012

Revisions

No	Date	Description	By

Drawing Title:

BUILDINGS B-D ELEVATIONS

Drawing Number:

A3.2

©Copyright Baker/Wohl Architects