SHEET NOTES

1. DIMENSIONS ARE TO FACE OF STUD UON
2. SEE CIVIL DRAWINGS FOR SITE GRADING INFORMATION
3. CONDITIONS DEPICTED REFLECT BUILDING E. BUILDING F CONDITIONS SIMILAR
4. DIMENSIONS SHOWN ARE TYPICAL FOR UNIT TYPE 04
5. SEE A5.4 FOR ENLARGED KITCHEN AND BATH PLANS AND ELEVATIONS

UNIT TYPE 04 (2 BED)
NET AREA - 911 SQ FT
GROSS AREA - 1184 SQ FT

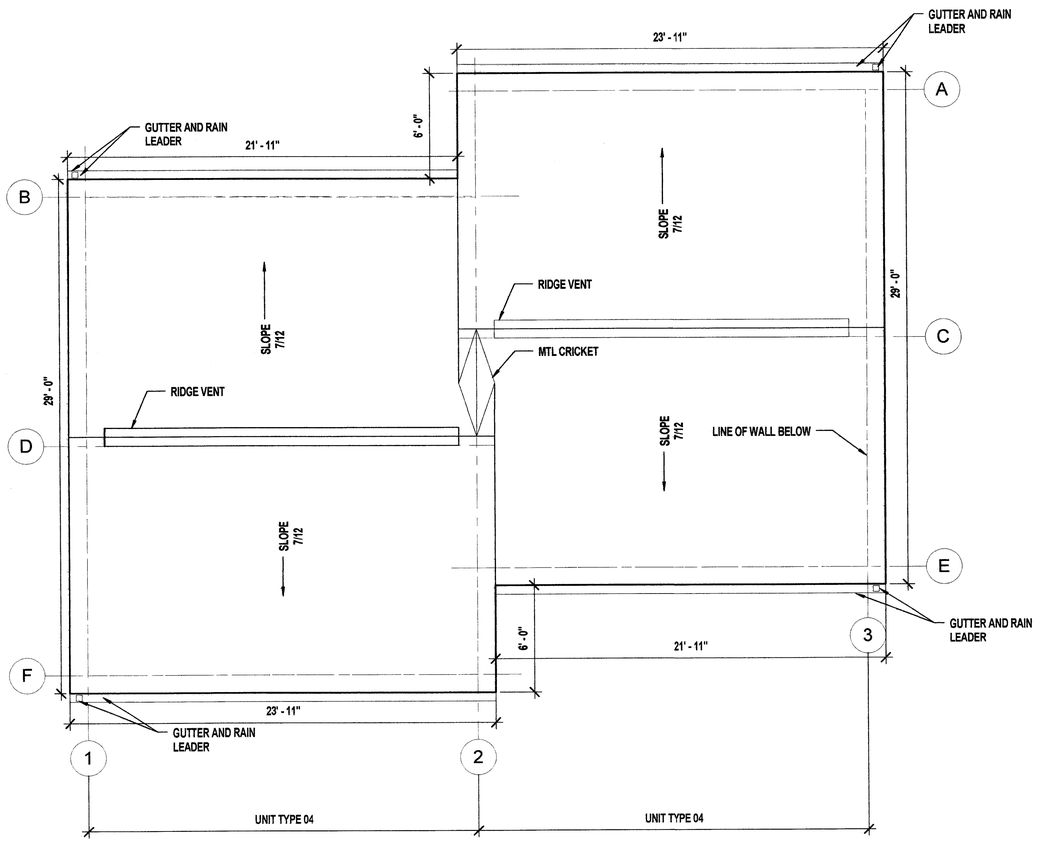

2 ROOF PLAN
SCALE: 1/4" = 1'-0"

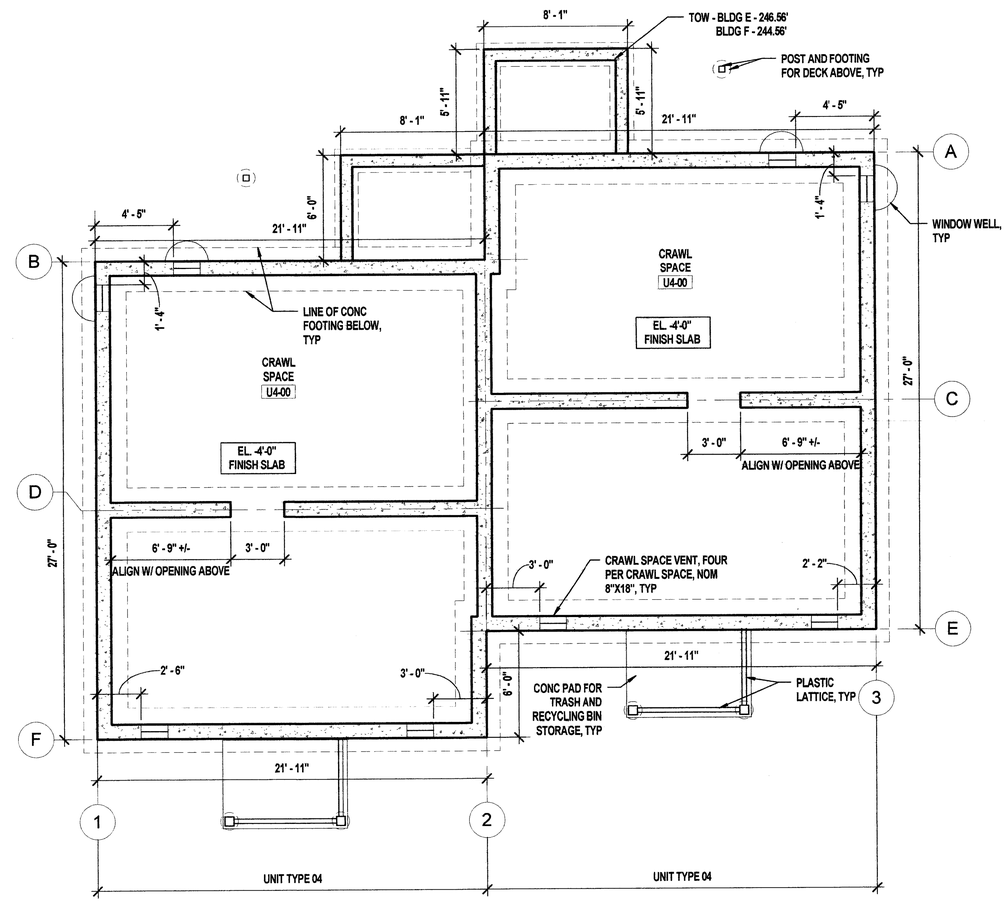

1 CRAWL SPACE PLAN
SCALE: 1/4" = 1'-0"

ACTON HOUSING AUTHORITY

MCCARTHY VILLAGE II

SACHEM WAY, ACTON, MA

BAKER/WOHL ARCHITECTS

BWA

132 LINCOLN STREET, #4
BOSTON, MA 02111
TEL: 617.350.7420
FAX: 617.350.5383

Project No:	2915
Drawn By:	JT
Checked By:	AI
Issue Date:	29 FEBRUARY 2012

Revisions

No	Date	Description	By

Drawing Title:

BUILDINGS E-F CRAWL SPACE AND ROOF PLANS

Drawing Number:

A2.5

©Copyright Baker/Wohl Architects