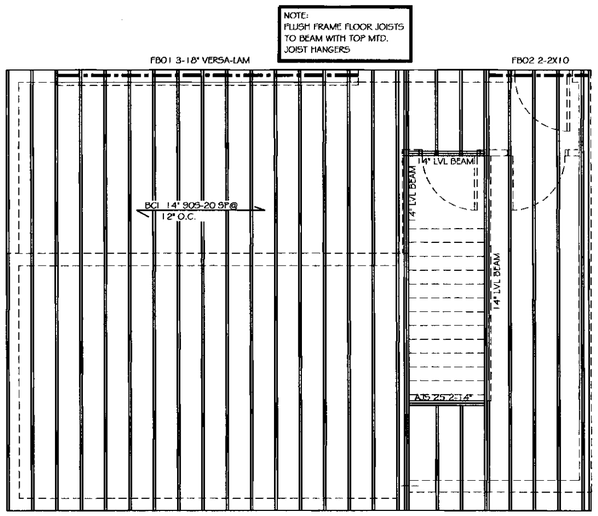

SECOND FLOOR FRAMING PLAN

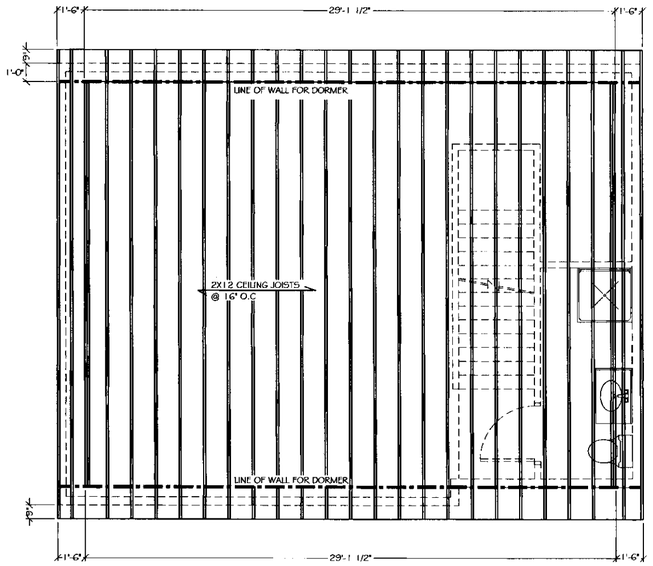

CEILING FRAMING PLAN

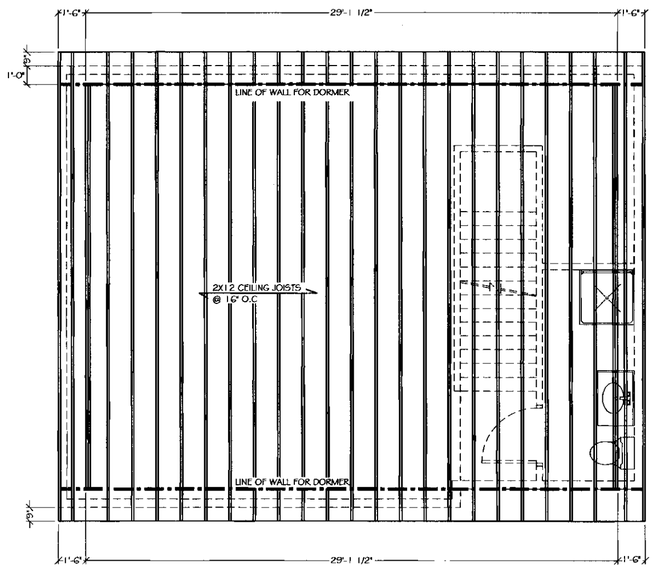

CEILING FRAMING PLAN

NO.	REVISIONS

CONCORD LUMBER CORPORATION
LITTLETON LUMBER
ARCHITECTURE DEPARTMENT
P.O. BOX 1528 • 2 OMEGA WAY • LITTLETON, MA. 01460
Tel: 978 • 486 • 0761 FAX: 978 • 486 • 0762

STAMP

MACNEILL RESIDENCE

FRAMING PLAN

DRAWN : JF A	CHECKED :
DATE :	7-7-2012
SCALE :	1/4" = 1'-0"
JOB NO. :	12D4-33
CONSTRUCTION DRAWING	

A-3

© COPYRIGHT © CONCORD LUMBER CORPORATION 2012