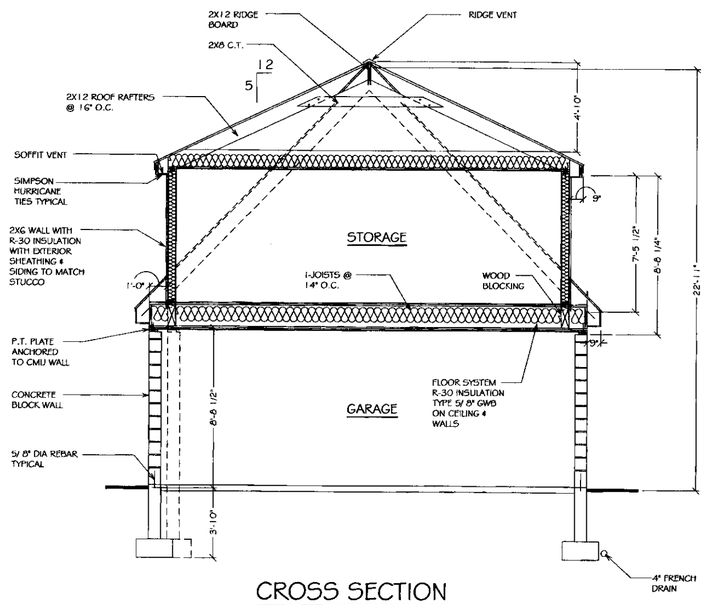

CROSS SECTION

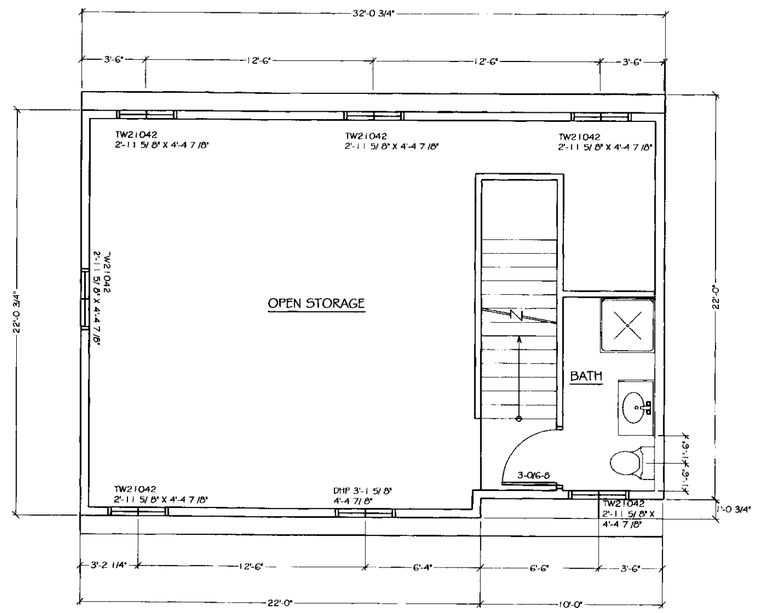

SECOND FLOOR PLAN

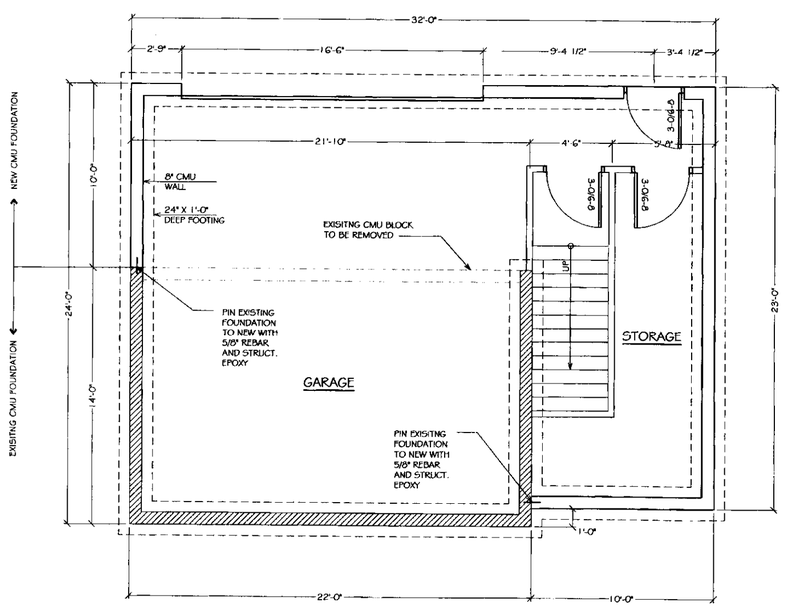

FOUNDATION FIRST FLOOR PLAN

NO.	REVISIONS

CONCORD LUMBER CORPORATION
LITTLETON LUMBER
ARCHITECTURE DEPARTMENT
P.O. BOX 1528 ● 2 OMEGA WAY ● LITTLETON, MA. 01460
Tel: 978 ● 486 ● 0781 FAX: 978 ● 486 ● 0782

STAMP:

MACNEILL RESIDENCE MA.

FLOOR PLANS, AND FRAMING PLAN

DRAWN : JFA	CHECKED :
DATE : 7-7-2012	
SCALE : 1/4" = 1'-0"	
JOB NO. : 12D4-33	
CONSTRUCTION DRAWING	

A-2

© COPYRIGHT
CONCORD LUMBER CORPORATION 2012