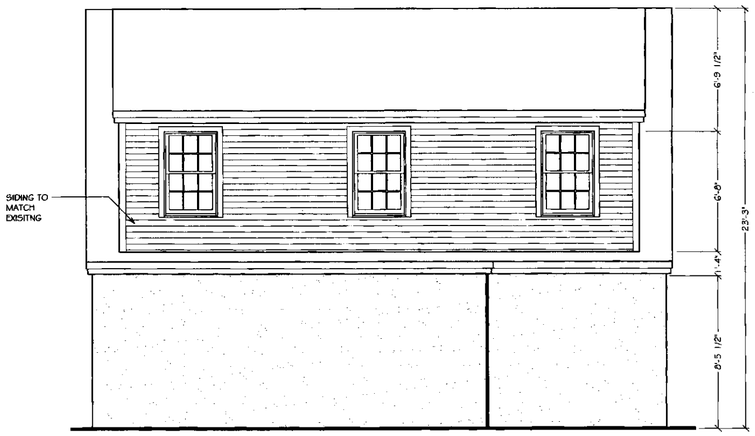

FRONT ELEVATION (STREET SIDE)

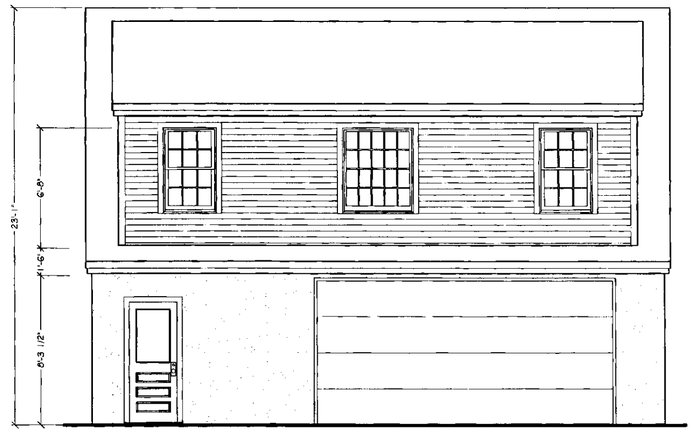

REAR ELEVATION (HOUSE SIDE)

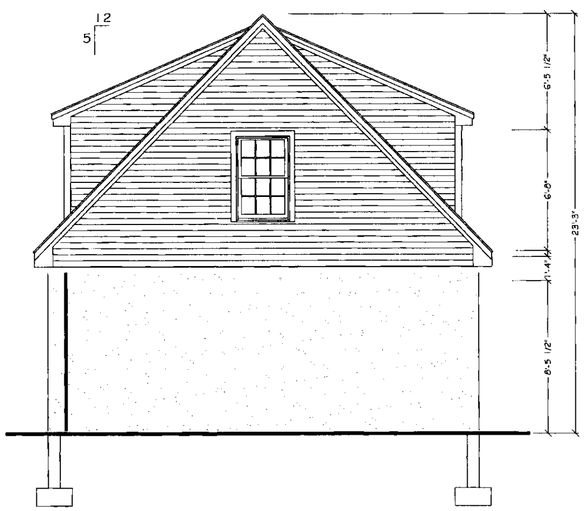

RIGHT SIDE ELEVATION

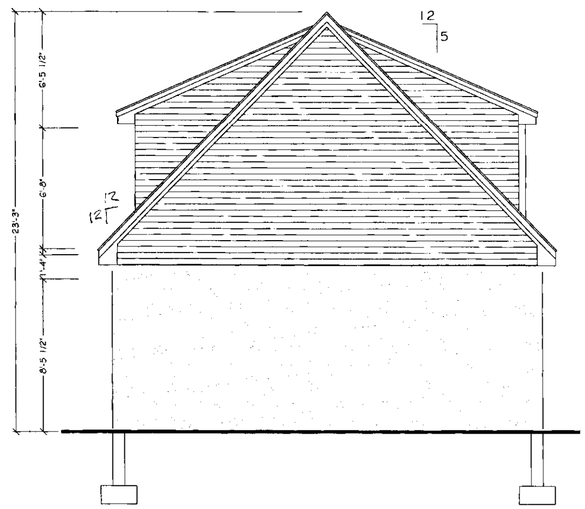

LEFT SIDE ELEVATION

NO.	REVISIONS

CONCORD LUMBER CORPORATION
LITTLETON LUMBER
ARCHITECTURE DEPARTMENT
P.O. BOX 1528 ● 2 OMEGA WAY ● LITTLETON, MA. 01460
Tel: 978 ● 486 ● 0761 FAX: 978 ● 486 ● 0762

STAMP

MACNEILL RESIDENCE
... MA.

ELEVATIONS

DRAWN : JF A	CHECKED :
DATE :	7-7-2012
SCALE :	1/4" = 1'-0"
JOB NO. :	12D4-33

CONSTRUCTION DRAWING

A-1

© COPYRIGHT © CONCORD LUMBER CORPORATION 2012