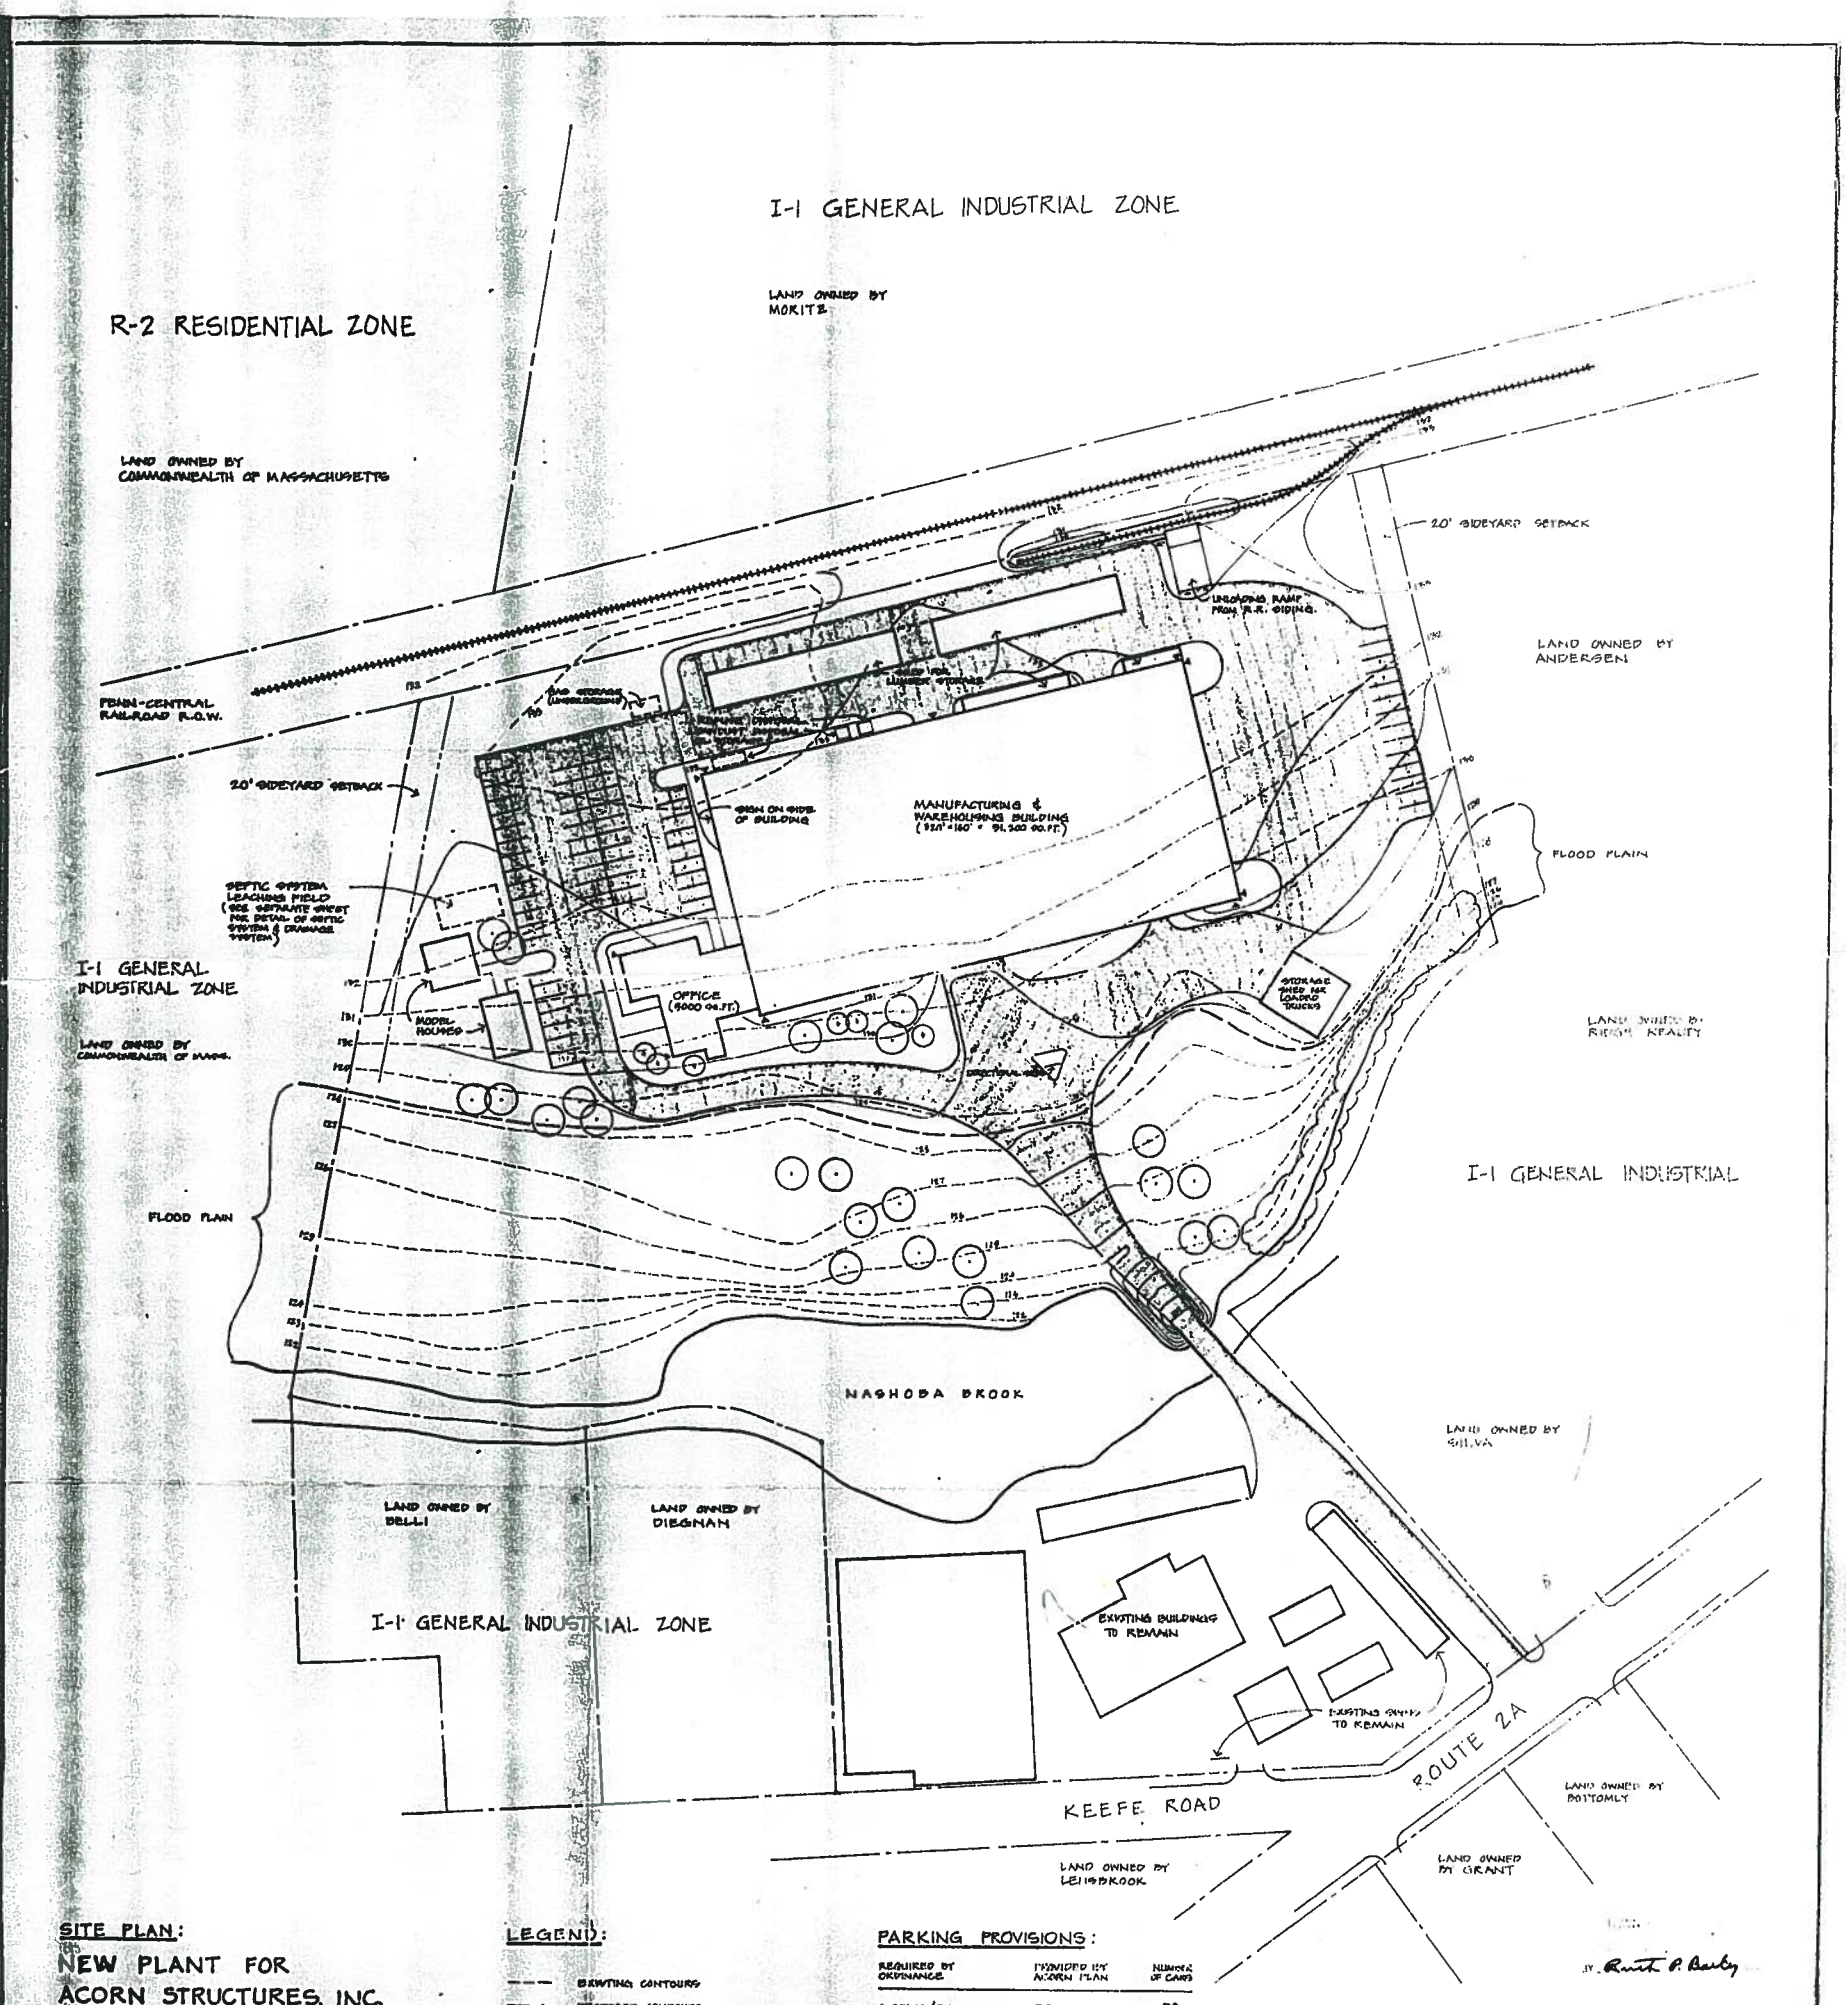

SITE PLAN:

NEW PLANT FOR ACORN STRUCTURES, INC.

EAST ACTON — MASSACHUSETTS

PETER WELLS — SITE PLANNER

DAVID PERLEY — CIVIL ENGINEER

SCALE 1"=40' — 7/10/72

LEGEND:

- EXISTING CONTOURS
- PROPOSED CONTOURS
- SHADE TREES 2½ & 2½" CALIPER
- FLOWERING TREES 6 & 6' HIGH
- EXISTING TREES TO REMAIN
- RECEPTACLES ON BUILDING
- FLOOD PLAIN ELEVATION
- PROPERTY LINES

PARKING PROVISIONS:

REQUIRED BY ORDINANCE	PROVIDED BY ACORN PLAN	NUMBER OF CARS
1 SPACE/EMPLOYEE	50 EMPLOYEES	50
+ 1 SPACE/2,000 SQ FT FOR FIRST 20,000 SQ FT	20,000 SQ FT	10
+ 1 SPACE/10,000 SQ FT FOR ADDITIONAL SPACE	36,200 SQ FT / 56,200 SQ FT TOTAL	4
TOTAL REQUIRED BY ORDINANCE: →		64
PROVIDED BY ACORN: →		64

BY Ruth P. Berby

7/10/72-44
1 Keefe Road
1 of 3

36Y