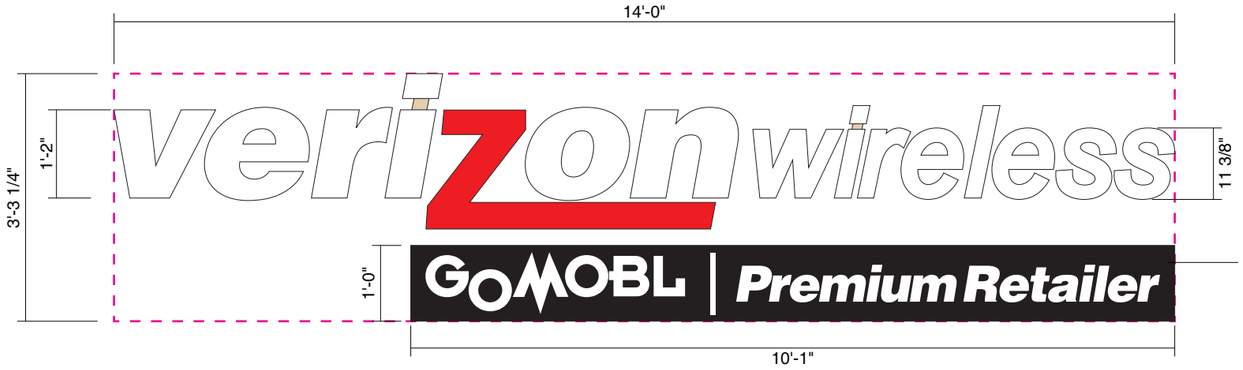

INTERNALLY ILLUMINATED
CABINET WITH ROUTED FACE,
PUSH-THRU CLEAR ACRYLIC
COPY

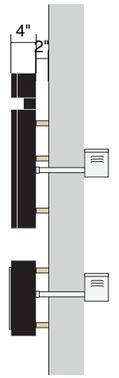

FACE LIT/ HALO LIT CHANNEL LETTERS - REMOTE POWER SUPPLIES

45.75 SQ. FT.

(1) SET REQUIRED

LETTER CONSTRUCTION
BACKS: ..177" CLEAR LEXAN
BAFFLE: N/A
RETURNS: **4" DEEP**, .040" ALUMINUM BLACK
TRIM CAP: 3/4" BLACK
RETAINER: N/A
SELF-CONTAINED: N/A
REMOTE: YES
RACEWAY: N/A

FACE DETAILS
PLEX:
3/16" WHITE # 2447
3/16" RED #278-0 'Z'
LEXAN: N/A

FIRST SURFACE VINYLS:
N/A
ILLUMINATION
LED: WHITE
RED: 'Z'
VOLTAGE: 120V

REQUIREMENTS FOR ELECTRICAL ILLUMINATION
PRIMARY ELECTRICAL LOCATION IS PROVIDED BY OTHERS. A DEDICATED CIRCUIT WITH NO SHARED NEUTRALS AND A GROUND RETURNING TO THE PANEL IS REQUIRED FOR ALL INSTALLATIONS

ALL SIGNS HAVE:
-DEDICATED BRANCH CIRCUITS
-THREE WIRES: LINE, NEUTRAL & GROUND
-WIRE SIZE: MINIMUM 12 GAUGE THN COPPER

ALSO NOTE; GAUGE OF COPPER IS DETERMINED BY THE LENGTH OF RUN & AMPERAGE AS PER NEC ARTICLE 300.
- GROUND WIRE MUST BE CONTINUOUS AND GO FROM THE SIGN TO THE PANEL BOARD GROUND BUS
-VOLTAGE SHOULD READ NO MORE THAN (3) VOLTS BETWEEN GROUND AND NEUTRAL
- CONDUIT CAN NOT BE USED AS A GROUND PATH.

COLOR KEY

ACRYLIC
278-0 RED

PAINT
SATIN FINISH BLACK

WALL COLOR FOR SPACERS, LETTER BRIDGES TO MATCH FAÇADE (T.B.D.)

END VIEW

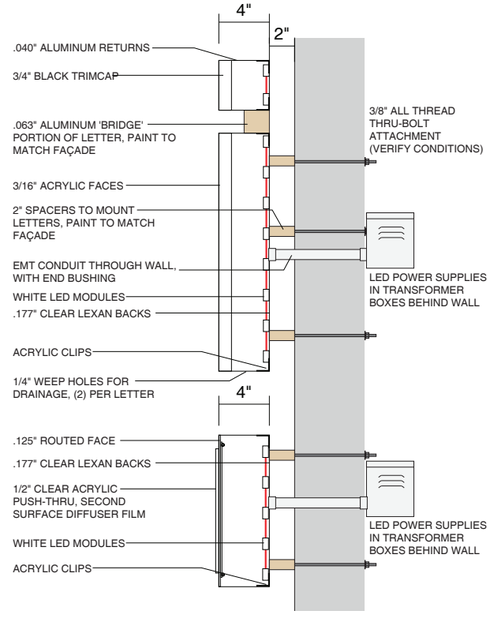

END VIEW DETAIL 1"=1'-0"

EXISTING CONDITIONS

PHOTO SHOWS PROPOSED SIGNAGE. NOT TO SCALE.

I HAVE CAREFULLY REVIEWED AND HEREBY ACCEPT THE DRAWING(S) AS SHOWN. I REALIZE THAT ANY CHANGES TO THESE DESIGNS MADE BEFORE OR AFTER PRODUCTION MAY ALTER THE CONTRACT PRICE. ALL CHANGES MUST BE IN WRITING AND APPROVED BY BOTH PARTIES PRIOR TO PRODUCTION.

SIGNATURE & DATE

THE CUSTOM ARTWORK DEPICTED HEREIN IS FOR REPRESENTATIONAL PURPOSES ONLY AND MAY NOT EXACTLY MATCH THE COLORS OF THE MATERIALS PROPOSED FOR USAGE.

ELECTRIC SIGNS PRODUCED AT IMAGE WORKS CONFORM TO UL 48 STANDARDS AND DISPLAY THE UNDERWRITERS LABORATORIES LABEL.

ALL ONSITE PRIMARY ELECTRICAL CONNECTIONS BY OTHERS.

DATE	REVISION DESCRIPTION	DESIGNER
5.31.12	REVISE COLORS	WAM
6.8.12	REVISE COLORS	DAN
7.31.12	REVISE PLACEMENT, DIMENSION	WAM

IMAGEWORKS
11046 LEADBETTER ROAD ASHLAND, VA 23005
PHONE: 804.798.5533 FAX: 804.798.5582

GOWIRELESS
CLIENT

ACTON, PA
LOCATION

JIM NEIL
SALES REPRESENTATIVE

WAM
DESIGNER

5.11.12
DATE PREPARED

1/2" = 1'-0"
SCALE

GOWIRELESS-ACTON-01
PROJECT ID

CL OPT 1 REVERSE R3
DRAWING IDENTIFICATION QUOTE NUMBER

THIS IS AN ORIGINAL UNPUBLISHED DRAWING CREATED BY IMAGE WORKS AND COPYRIGHT LAWS APPLY. IT IS SUBMITTED FOR YOUR PERSONAL USE WITHIN CONNECTION WITH A PROJECT BEING PREPARED FOR YOU BY IMAGE WORKS. IT IS NOT TO BE SHOWN TO ANYONE OUTSIDE OF YOUR ORGANIZATION, NOR IS IT TO BE USED, REPRODUCED OR EXHIBITED IN ANY FASHION.

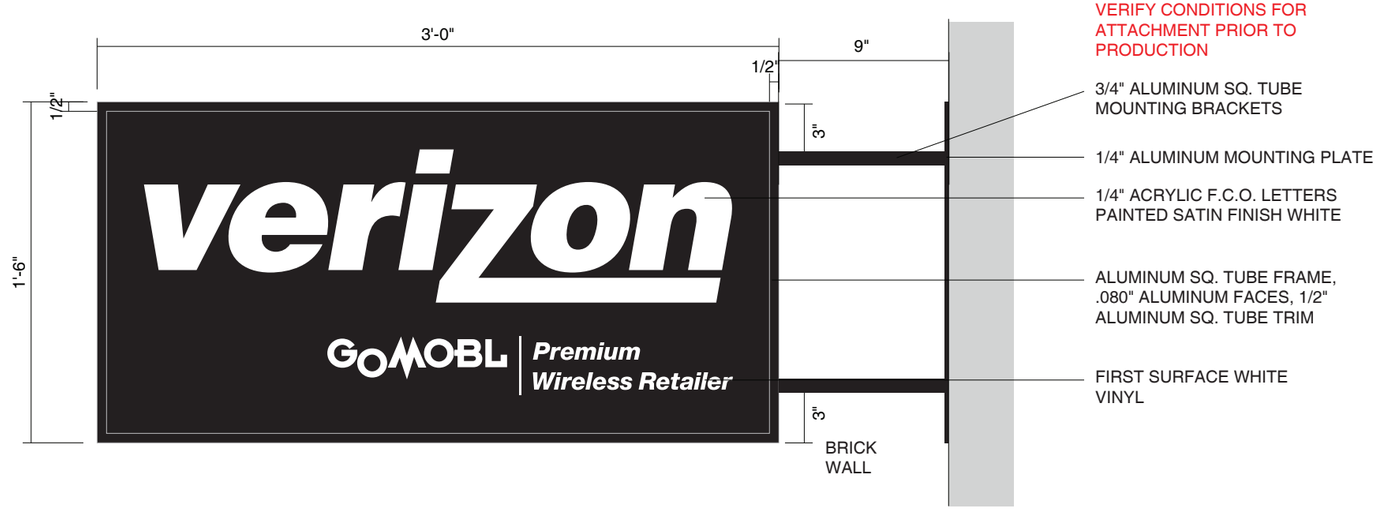

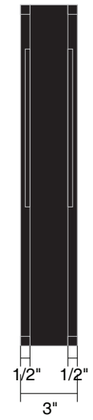

D/F NON-ILLUMINATED BLADE SIGN

(1) REQUIRED

BOTTOM OF SIGN MOUNTS 8'-5" ABOVE GRADE

END VIEW

EXISTING CONDITIONS

PHOTO SHOWS PROPOSED SIGNAGE. NOT TO SCALE.

THIS IS AN ORIGINAL UNPUBLISHED DRAWING CREATED BY IMAGE WORKS AND COPYRIGHT LAWS APPLY. IT IS SUBMITTED FOR YOUR PERSONAL USE WITHIN CONNECTION WITH A PROJECT BEING PREPARED FOR YOU BY IMAGE WORKS. IT IS NOT TO BE SHOWN TO ANYONE OUTSIDE OF YOUR ORGANIZATION, NOR IS IT TO BE USED, REPRODUCED OR EXHIBITED IN ANY FASHION.

I HAVE CAREFULLY REVIEWED AND HEREBY ACCEPT THE DRAWING(S) AS SHOWN. I REALIZE THAT ANY CHANGES TO THESE DESIGNS MADE BEFORE OR AFTER PRODUCTION MAY ALTER THE CONTRACT PRICE. ALL CHANGES MUST BE IN WRITING AND APPROVED BY BOTH PARTIES PRIOR TO PRODUCTION.

SIGNATURE & DATE

THE CUSTOM ARTWORK DEPICTED HEREIN IS FOR REPRESENTATIONAL PURPOSES ONLY AND MAY NOT EXACTLY MATCH THE COLORS OF THE MATERIALS PROPOSED FOR USAGE.

ELECTRIC SIGNS PRODUCED AT IMAGE WORKS CONFORM TO UL 48 STANDARDS AND DISPLAY THE UNDERWRITERS LABORATORIES LABEL.

ALL ONSITE PRIMARY ELECTRICAL CONNECTIONS BY OTHERS.

DATE	REVISION DESCRIPTION	DESIGNER
8.16.12	MOUNTED TO BRICK WALL	RAK

IMAGEWORKS
11046 LEADBETTER ROAD ASHLAND, VA 23005
PHONE: 804.798.5533 FAX: 804.798.5582

GOWIRELESS
CLIENT

ACTON, PA
LOCATION

JIM NEIL
SALES REPRESENTATIVE

WAM
DESIGNER

5.9.12
DATE PREPARED

1 1/2" = 1'-0"
SCALE

GOWIRELESS-ACTON-01
PROJECT ID

BLADE OPT 1 R1
DRAWING IDENTIFICATION
QUOTE NUMBER

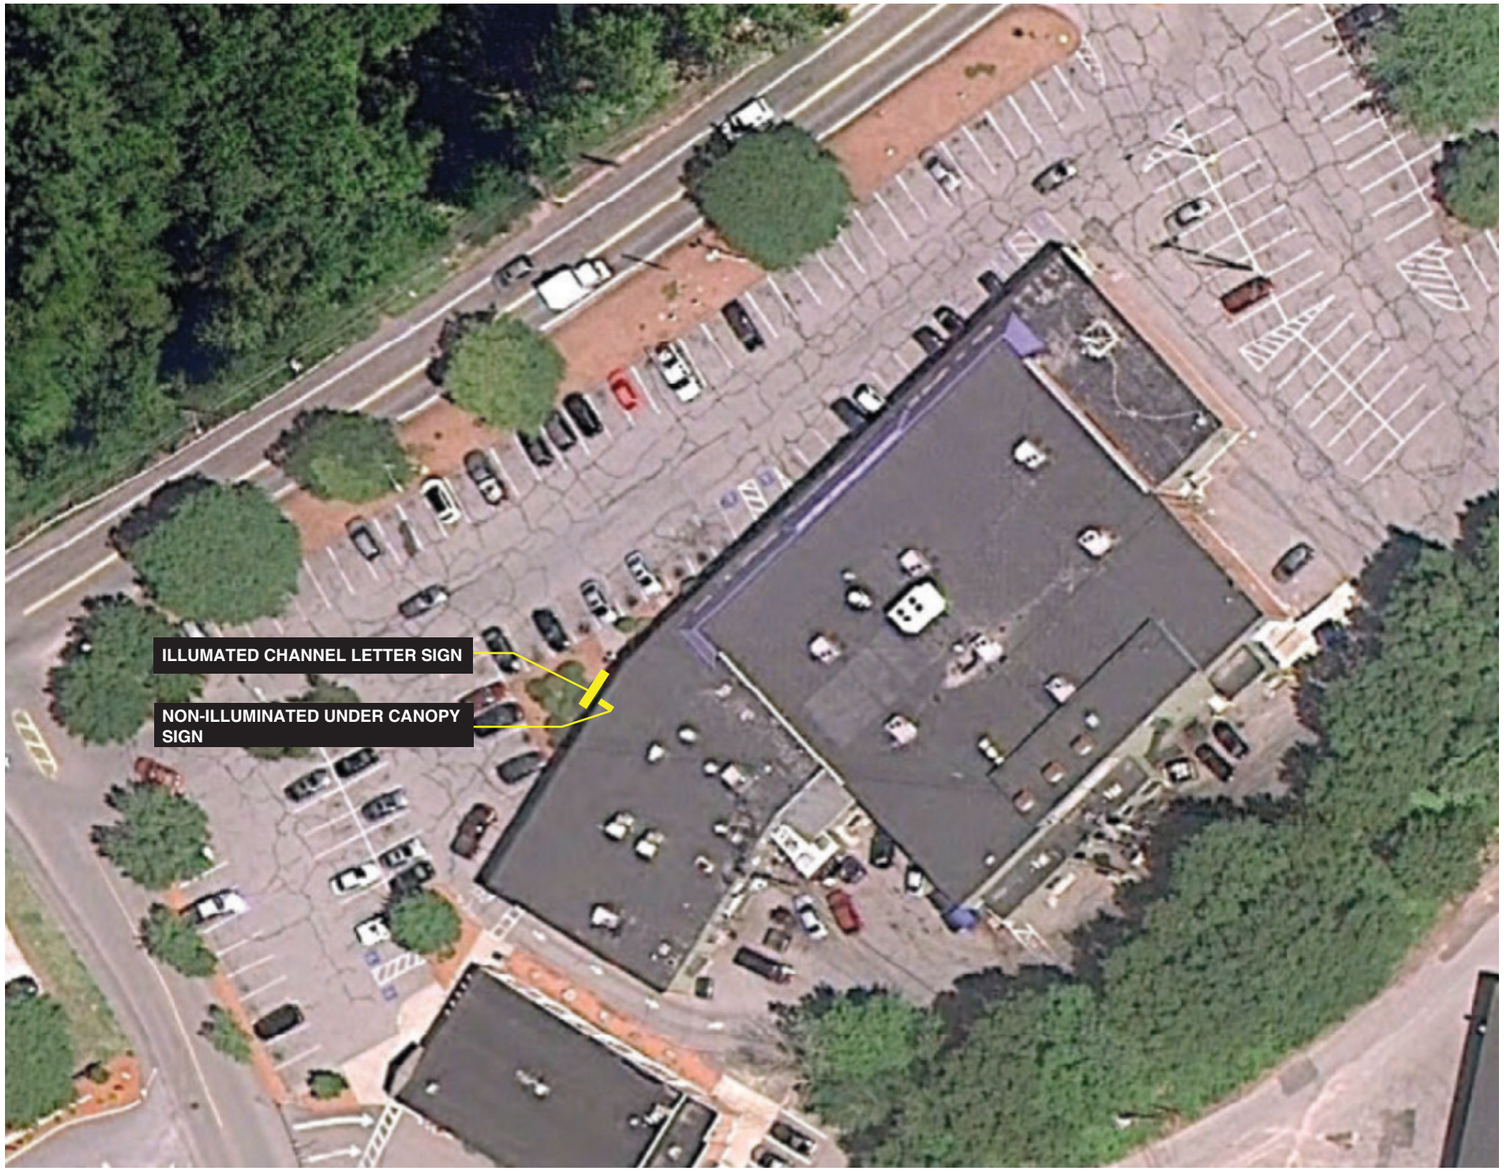

"T TO BE USED, REPRODUCED OR EXHIBITED IN ANY FASHION.

I HAVE CAREFULLY REVIEWED AND HEREBY ACCEPT THE DRAWING(S) AS SHOWN. I REALIZE THAT ANY CHANGES TO THESE DESIGNS MADE BEFORE OR AFTER PRODUCTION MAY ALTER THE CONTRACT PRICE. ALL CHANGES MUST BE IN WRITING AND APPROVED BY BOTH PARTIES PRIOR TO PRODUCTION.

SIGNATURE & DATE

THE CUSTOM ARTWORK DEPICTED HEREIN IS FOR REPRESENTATIONAL PURPOSES ONLY AND MAY NOT EXACTLY MATCH THE COLORS OF THE MATERIALS PROPOSED FOR USAGE.

ELECTRIC SIGNS PRODUCED AT IMAGE WORKS CONFORM TO UL 48 STANDARDS AND DISPLAY THE UNDERWRITERS LABORATORIES LABEL.

ALL ONSITE PRIMARY ELECTRICAL CONNECTIONS BY OTHERS.

DATE	REVISION DESCRIPTION	DESIGNER
8.16.12	BLADE SIGN LOCATION	RAK

IMAGEWORKS
11046 LEADBETTER ROAD ASHLAND, VA 23005
PHONE: 804.798.5533 FAX: 804.798.5582

GOWIRELESS
CLIENT

ACTON, PA
LOCATION

JIM NEIL
SALES REPRESENTATIVE

WAM
DESIGNER

6.25.12
DATE PREPARED

N.T.S.
SCALE

GOWIRELESS-ACTON-01
PROJECT ID

SITE R1