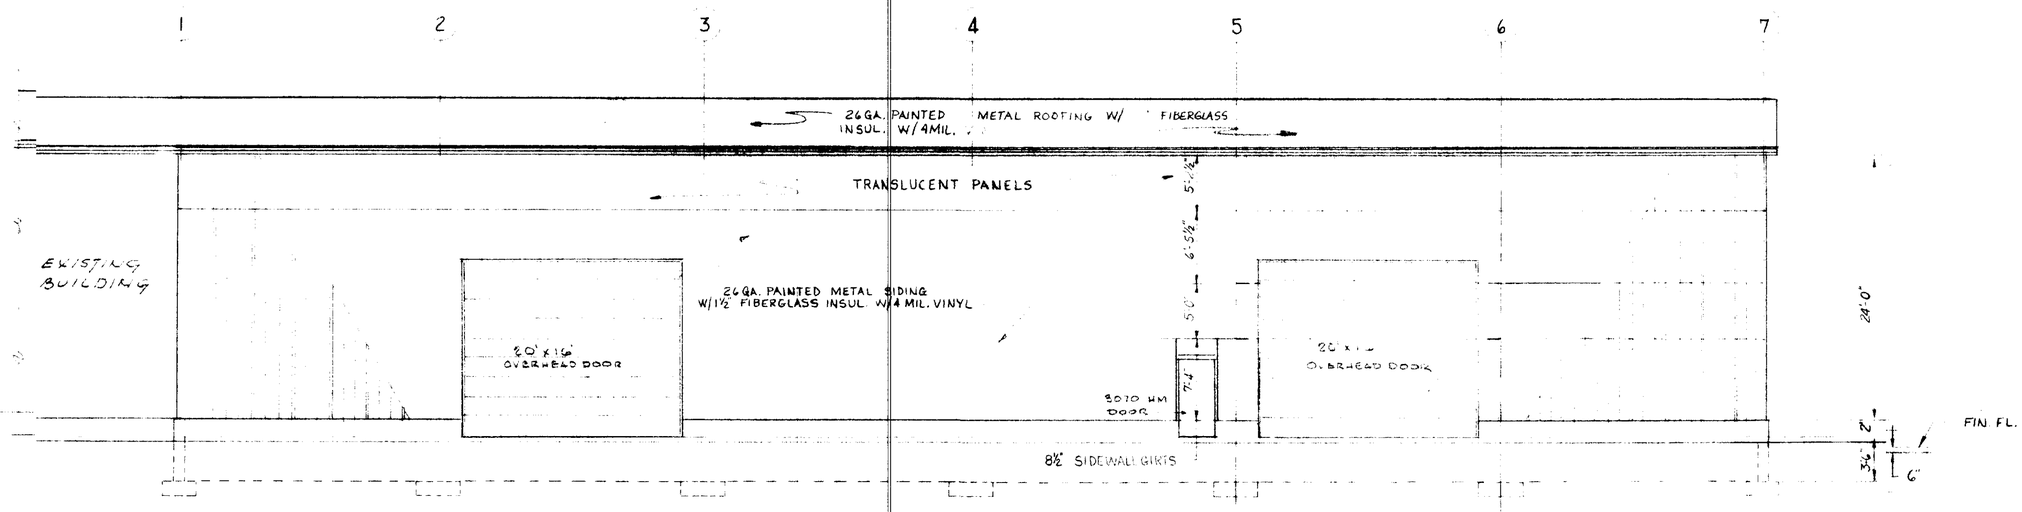

SIDE WALL ELEVATION

SIMILAR OPPOSITE END

SCALE 1/8" = 1'-0"

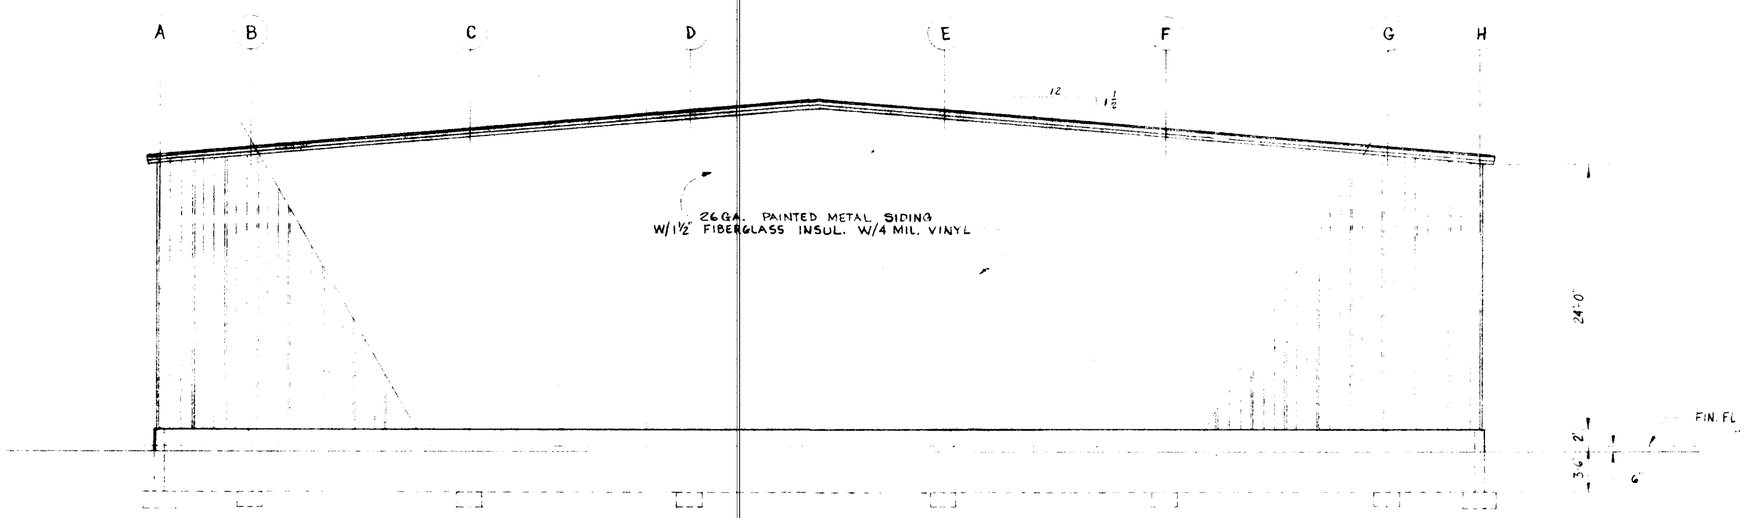

END WALL ELEVATION

SCALE 1/8" = 1'-0"

TOWN HALL – ACTON
RECEIVED 3/7/78 #3/7/78-145
BY Robert A. Bailey

2578

ADMIRAL BUILDINGS CORP.
WINCHESTER MASS

DECK HOUSE ADD'N
ACTON MASS

ELEVATIONS

DATE 3-1-78
SCALE 1/8" = 1'-0"
DRAWN C

DRWG. No A-1

JOB No 294