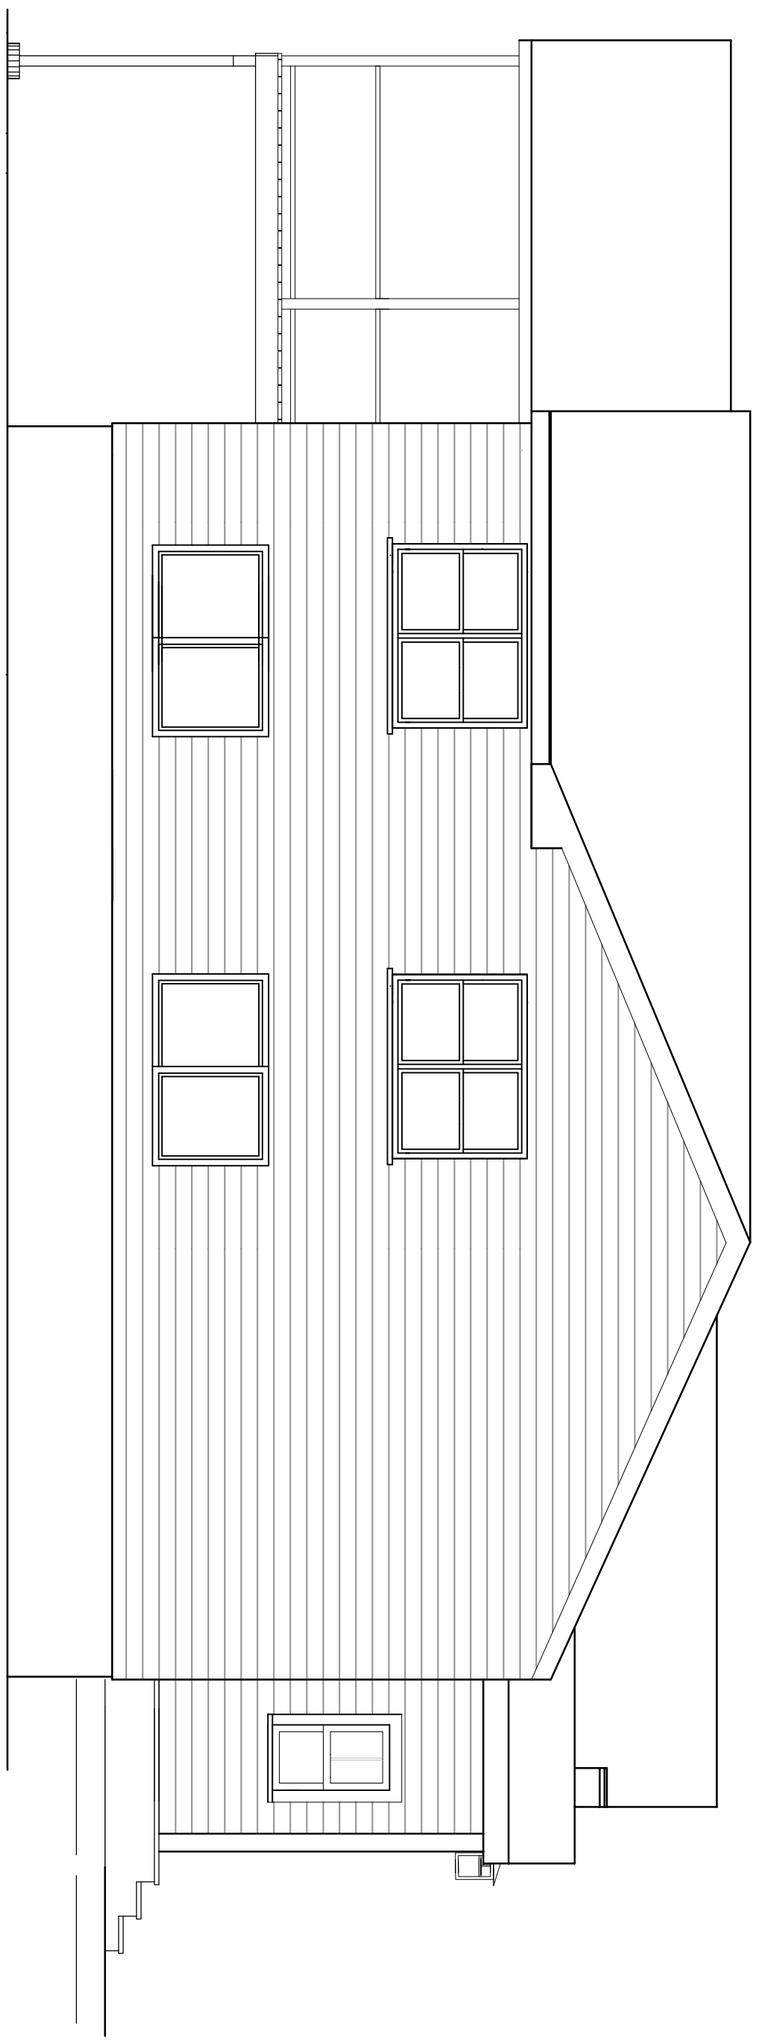

LEFT SIDE ELEVATION

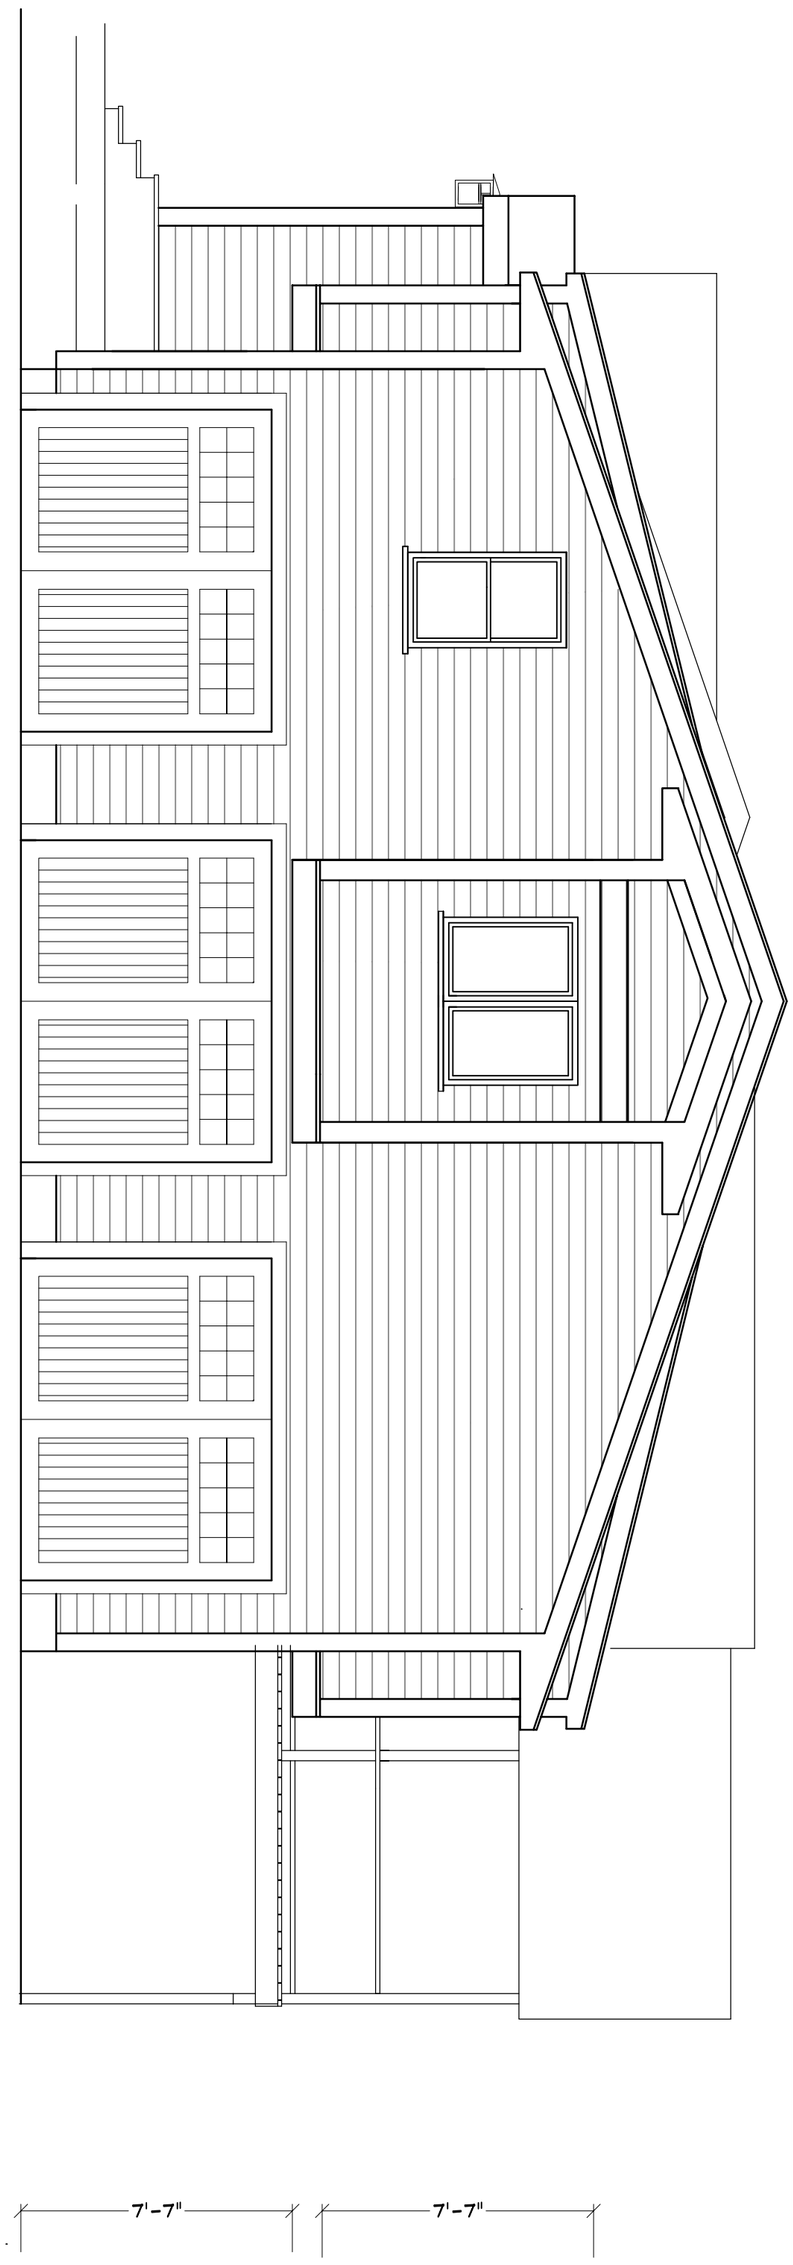

GARAGE SIDE ELEVATION

DRAWN : JEG	CHECKED : PJB
DATE : 9-27-12	
SCALE : 1/4" = 1'-0"	
JOB NO. : 12D4-28	
CONSTRUCTION DRAWING	

A-4

HENDERLONG RESIDENCE ADDITION
154 WILLOW ROAD, ACTON, MA

SIDE ELEVATIONS

STAMP:

CONCORD LUMBER CORPORATION
LITTLETON LUMBER
ARCHITECTURE DEPARTMENT
P.O. BOX 1526 ○ 2 OMEGA WAY ○ LITTLETON, MA. 01460
Tel: 978○ 486○ 0761 FAX: 978○ 486 ○ 0762

NO.	REVISIONS

© COPYRIGHT CONCORD LUMBER CORPORATION 2011