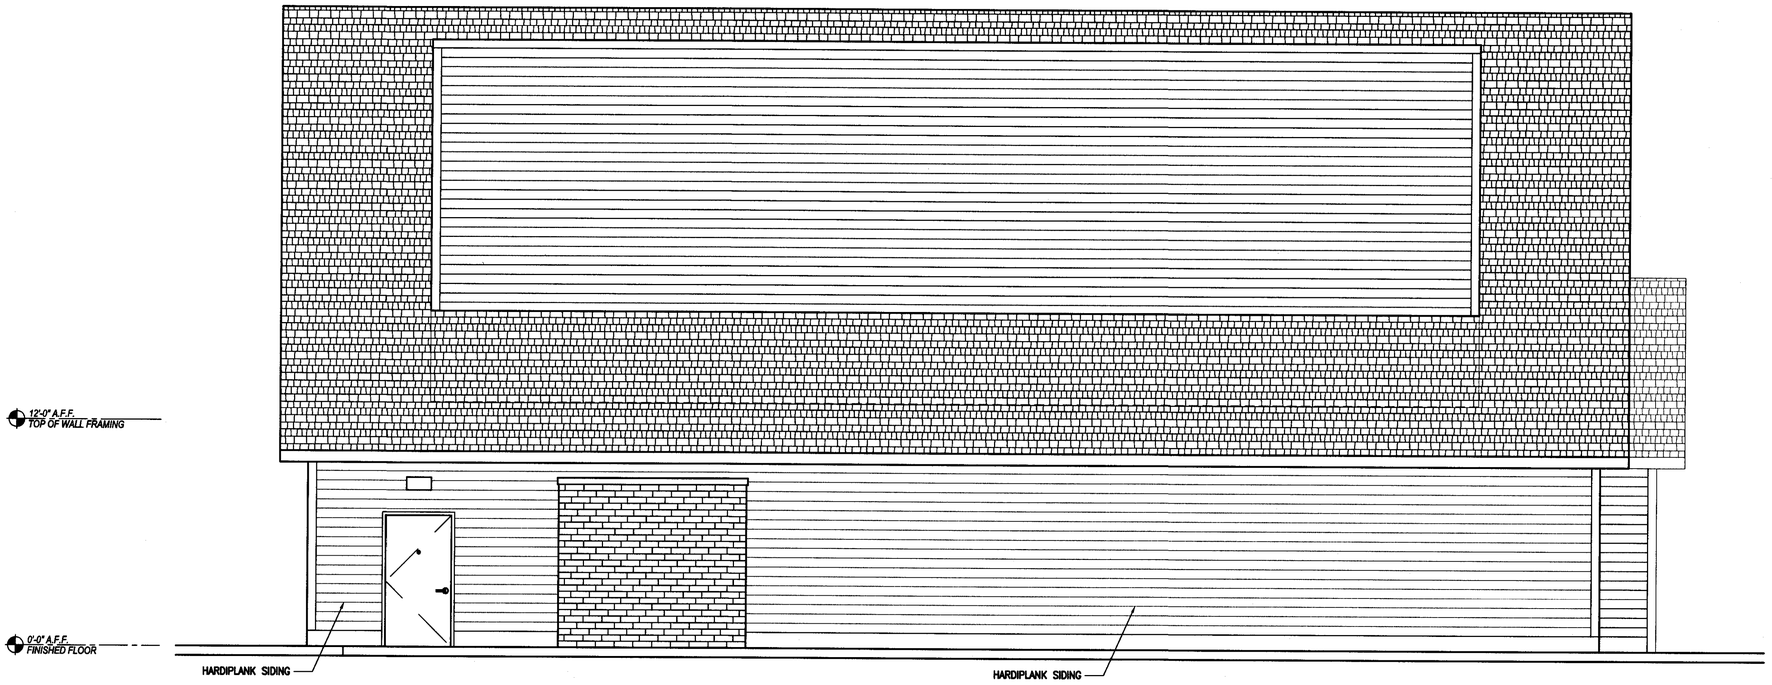

22 WEST ELEVATION
SCALE: 1/4" =1'-0"

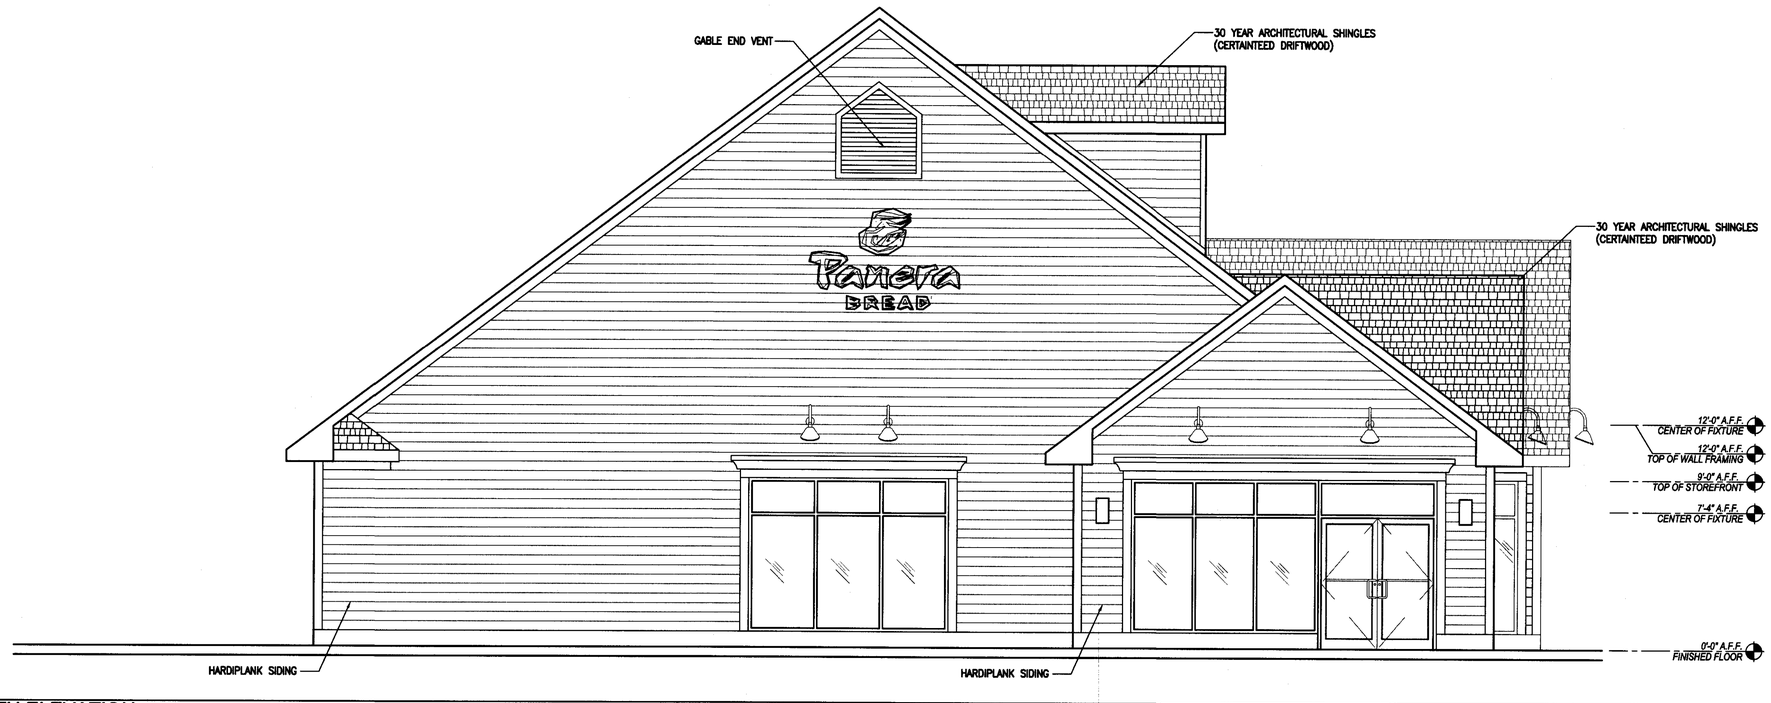

24 SOUTH ELEVATION
SCALE: 1/4" =1'-0"

BAKERY CAFE:
#1718
SYSTEM: G3 (GLOW)
PROTOTYPE UPDATE: 2012-02

DESIGN CONSULTANT:
ARCHIVISION
INCORPORATED
ARCHITECTURE • DESIGN • SHOP FABRICATION
SAINT LOUIS / DALLAS / LAS VEGAS / ORLANDO
1600 GRAND BLVD, SUITE 300 EL LUDO, MO 63146
PH. (314) 416-9100 FAX (314) 416-9200 WWW.ARCHIVISION.COM

PANERA BREAD BAKERY
CAFE #1718
FIRST NATIONAL SHOPPING CENTER
252 MAIN STREET
ACTON, MASSACHUSETTS 01720

PERMIT/BID SET
ISSUED 03.01.13

REVISION

ISSUE DATE: 03.01.13
PROJECT NUMBER: 121112
DRAWN BY: Amel Fazlic
DPM: Jennifer Richter
DM: Lance Willis
CPM: Pete Ott

SHEET NO:
A-5.2
EXTERIOR ELEVATIONS
FILE: 1718-A-5.2.dwg