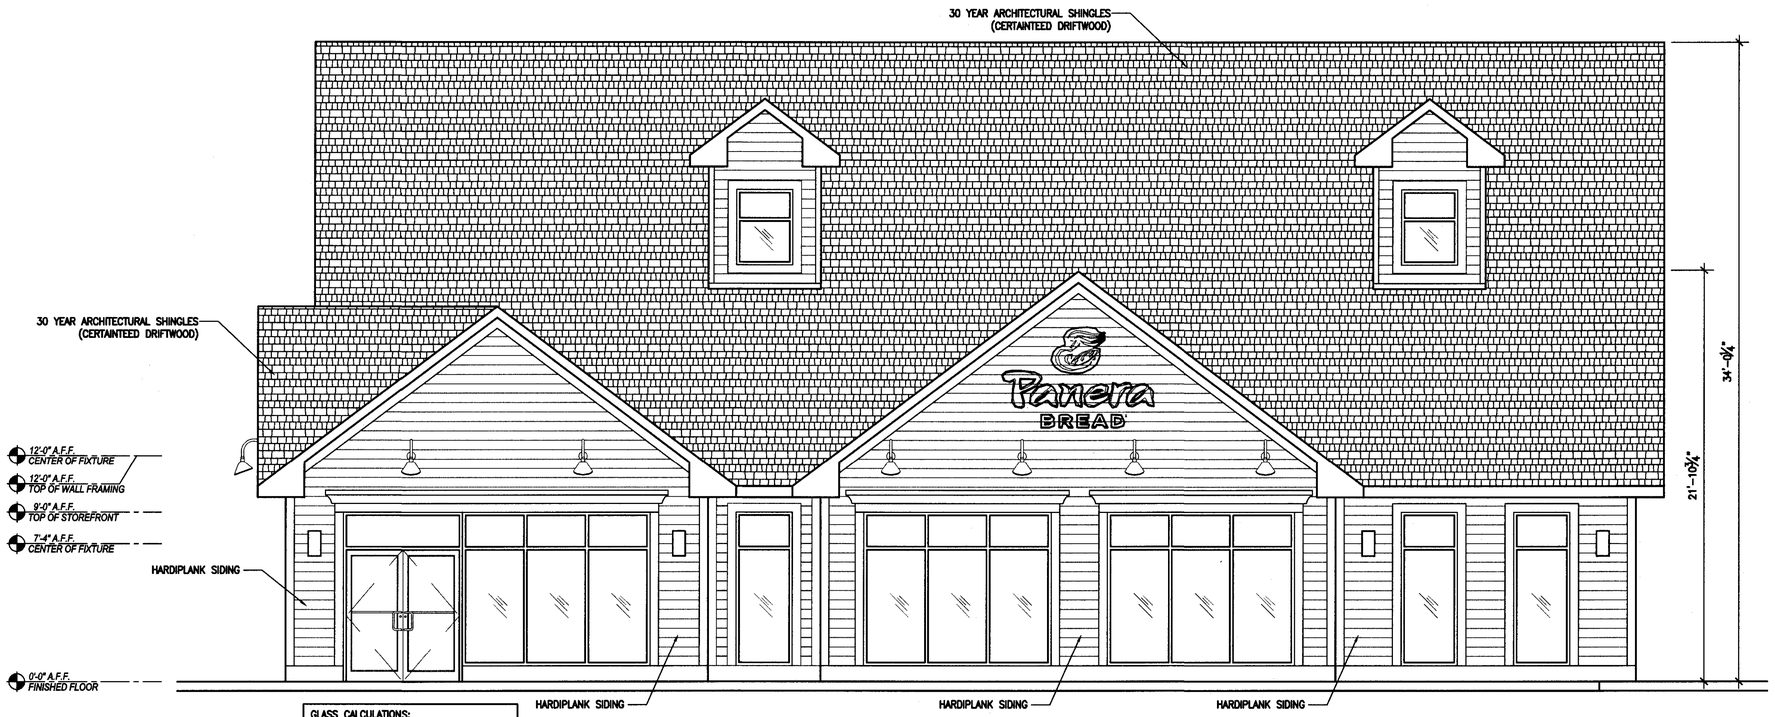

GLASS CALCULATIONS:
PROPOSED FRONT ELEVATION = 991 SQ.FT.
PROPOSED GLASS = 378 SQ.FT.
PERCENTAGE OF GLASS = 38%

22 EAST ELEVATION
SCALE: 3/16" =1'-0"

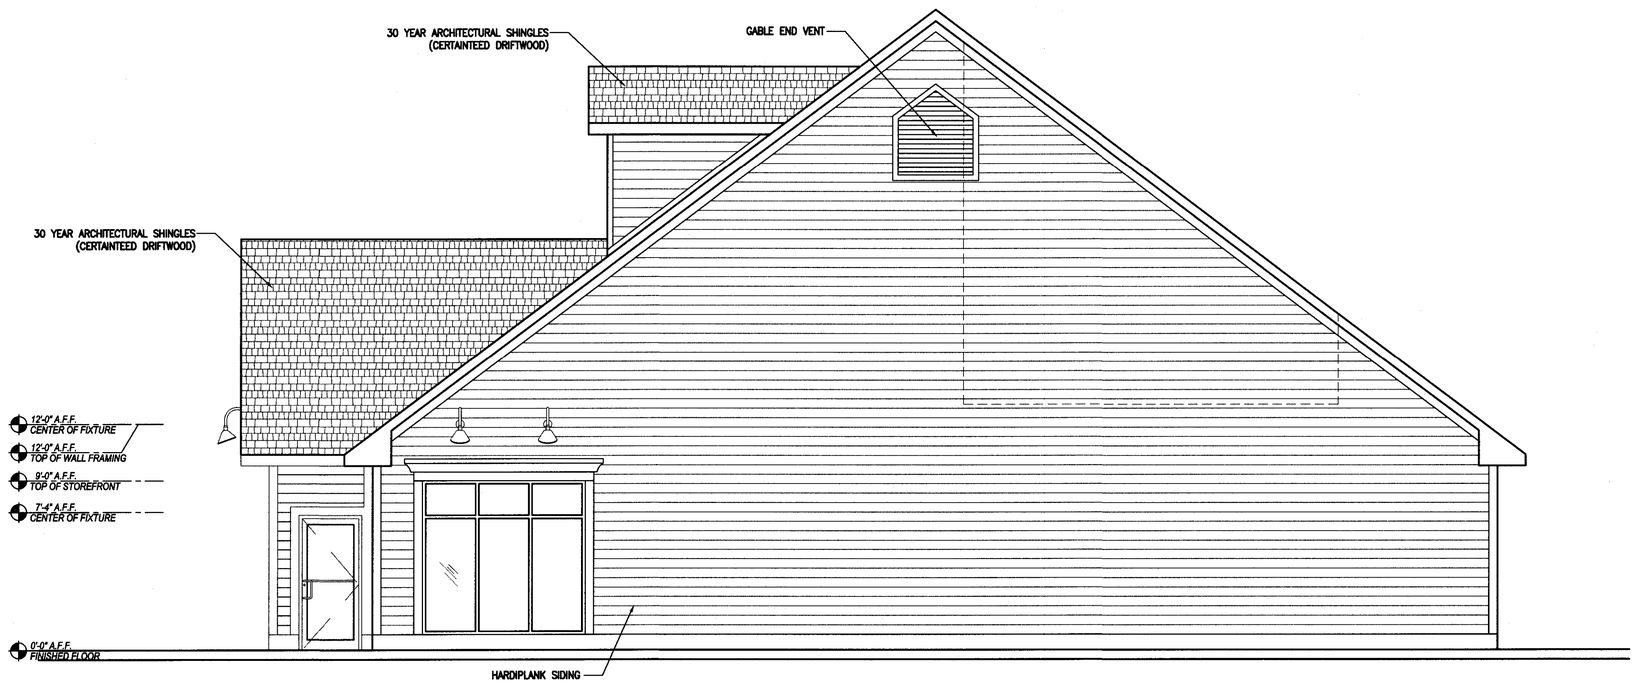

24 NORTH ELEVATION
SCALE: 3/16" =1'-0"

BAKERY CAFE:
#1718
SYSTEM: G3 (GLOW)
PROTOTYPE UPDATE: 2012-02

DESIGN CONSULTANT:
ARCHITECTURE INCORPORATED
ARCHITECTURE • DESIGN • PLANNING
SAINT LOUIS / DALLAS / LAS VEGAS / ORLANDO
1800 CENTRE BLVD., SUITE 200
PH. (314) 416-9400 FAX (314) 416-9300
ST. LOUIS, MO 63146
www.arcinc.com

PANERA BREAD BAKERY
CAFE #1718
FIRST NATIONAL SHOPPING CENTER
252 MAIN STREET
ACTON, MASSACHUSETTS 01720

PERMIT/BID SET
ISSUED 03.01.13

REVISION

ISSUE DATE: 03.01.13
PROJECT NUMBER: 121112
DRAWN BY: Amel Fazlic
DPM: Jennifer Richter
DM: Lance Willis
CPM: Pete Ott

SHEET NO:
A-5.1
EXTERIOR ELEVATIONS
FILE: 1718-A-5.1.dwg