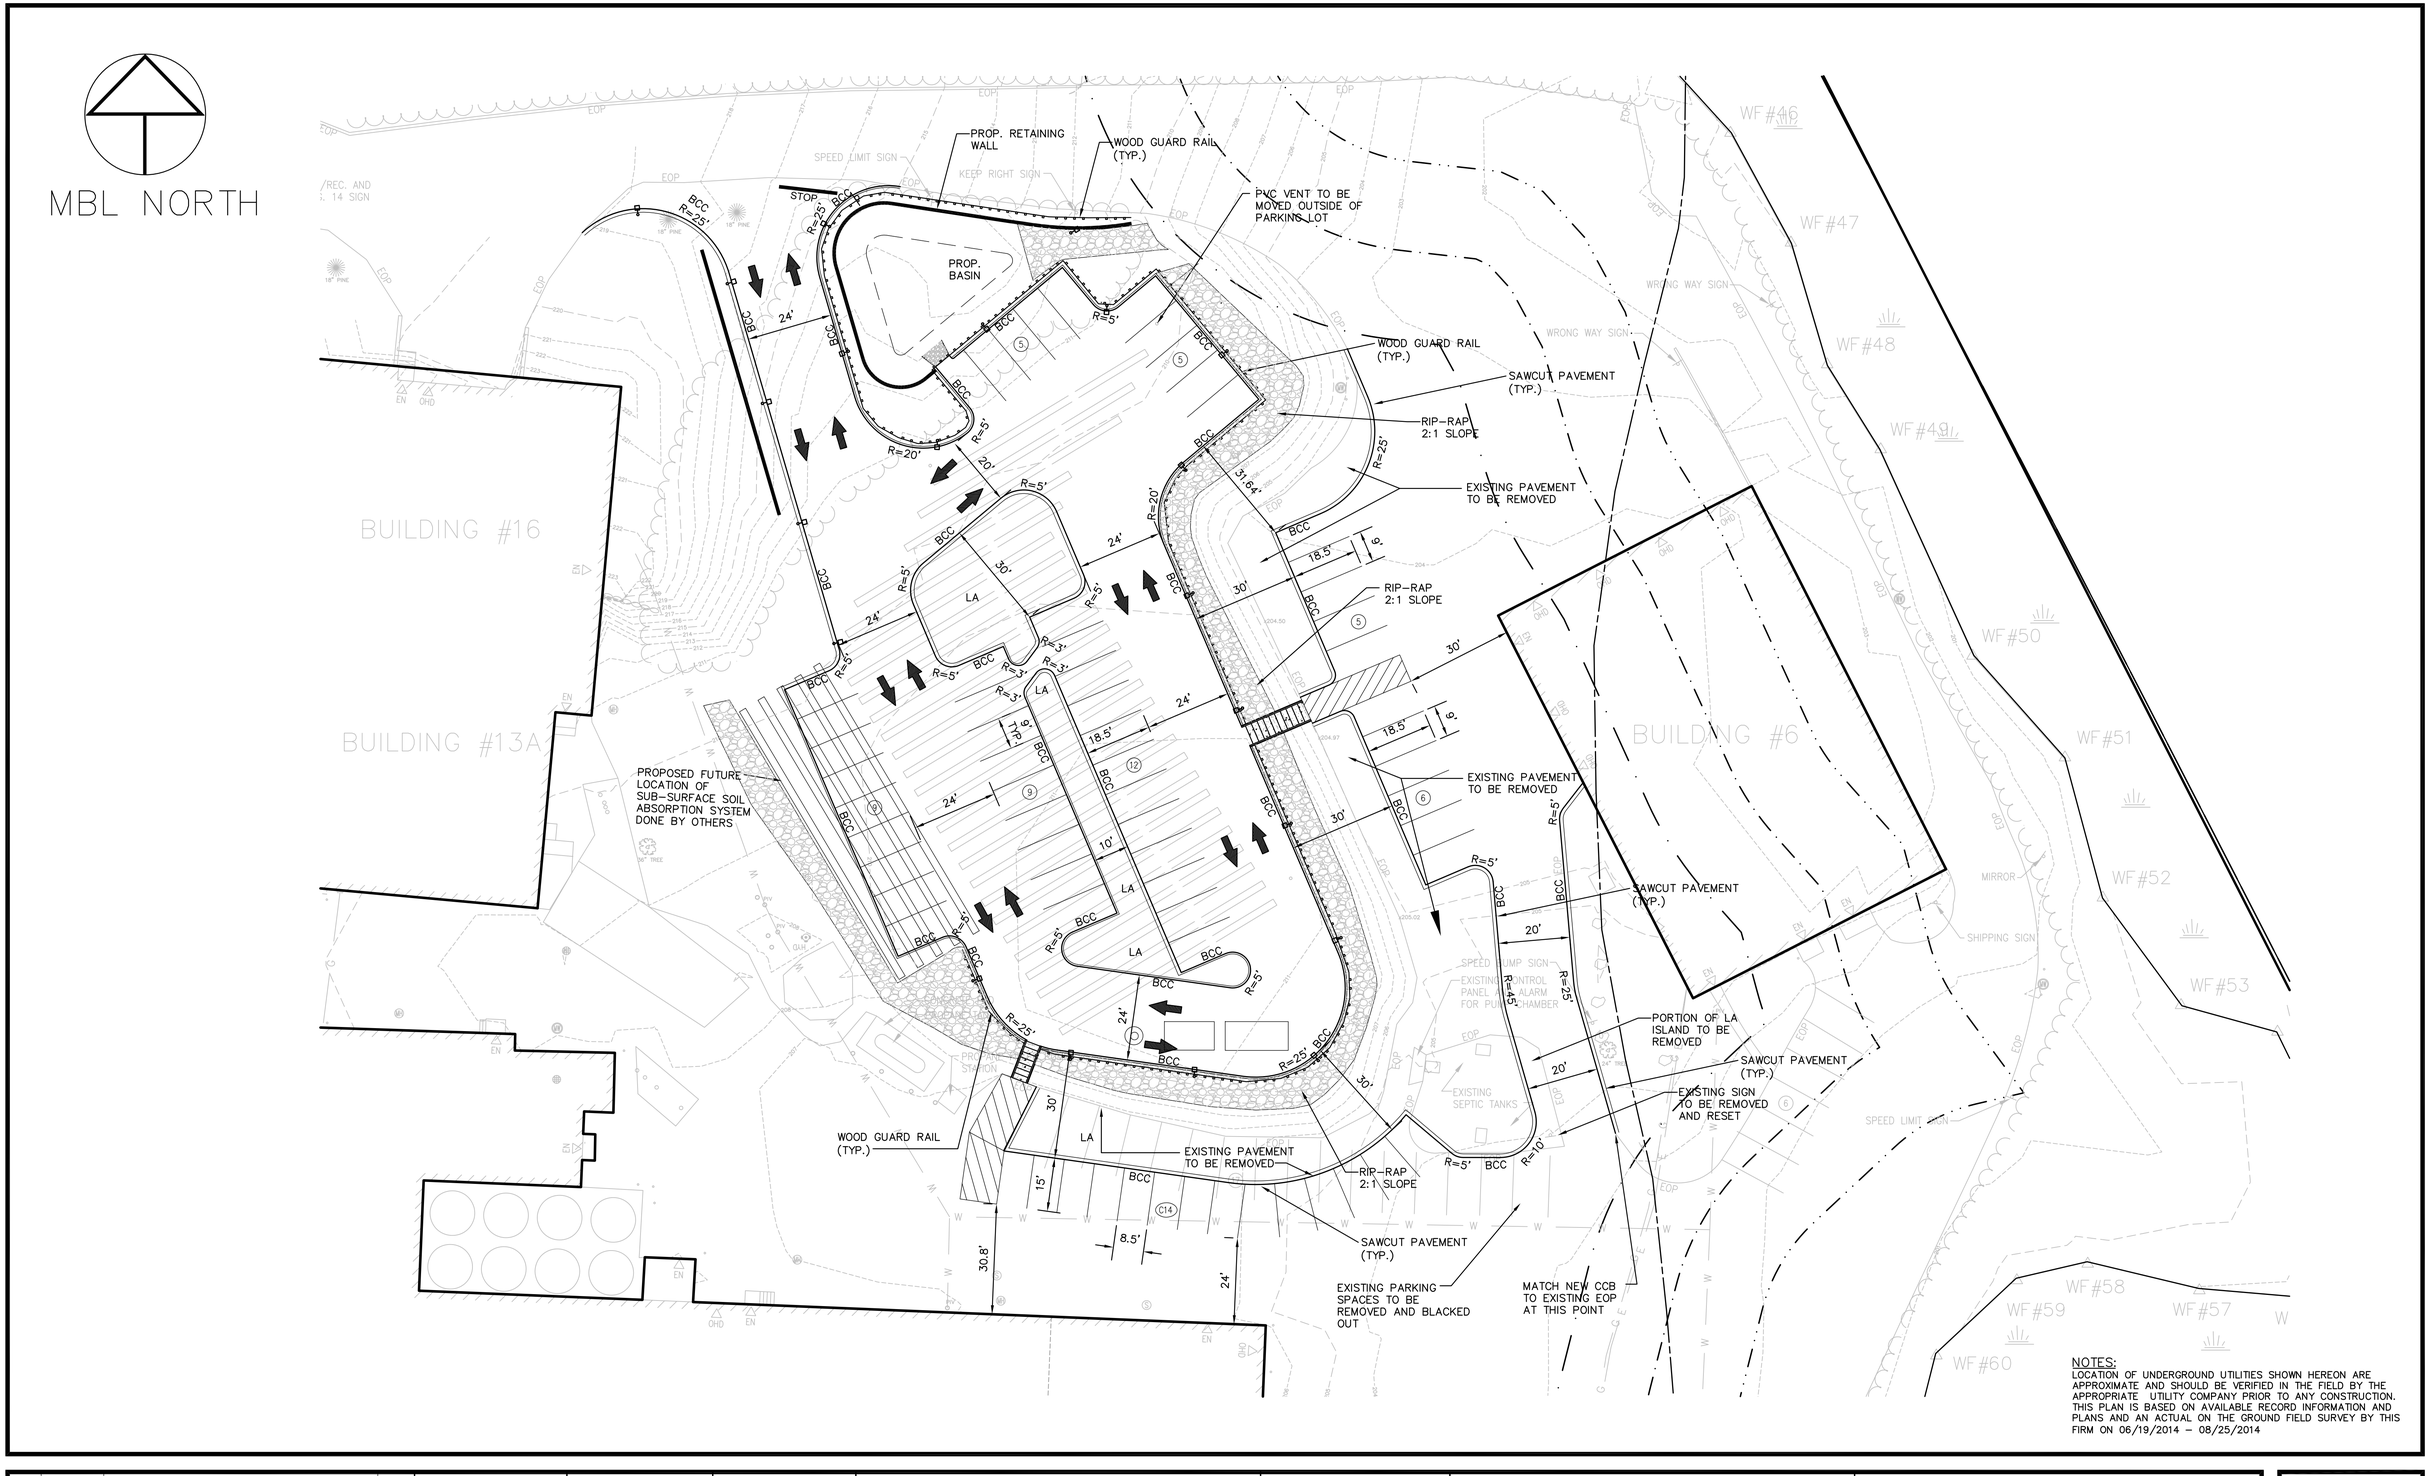

NOTES:
LOCATION OF UNDERGROUND UTILITIES SHOWN HEREON ARE APPROXIMATE AND SHOULD BE VERIFIED IN THE FIELD BY THE APPROPRIATE UTILITY COMPANY PRIOR TO ANY CONSTRUCTION. THIS PLAN IS BASED ON AVAILABLE RECORD INFORMATION AND PLANS AND AN ACTUAL ON THE GROUND FIELD SURVEY BY THIS FIRM ON 06/19/2014 – 08/25/2014

No.	DATE	DESCRIPTION	BY
3	06/26/2015	PER PLANNING OFFICE MEETING 06/23/2015	BMD
2	06/19/2015	AREA CALCULATIONS PER PB OFFICE	BMD
1	6/9/2015	ADD ZONING TABLE PER PLANNING OFFICE	THL

REVISIONS

PROJ. MANAGER:	MBL
CHIEF DESIGNER:	MBL
REVIEWED BY:	DATE

SEAL: JAMES E. MILLER No. 36385 — COMMONWEALTH OF MASSACHUSETTS — PROFESSIONAL LAND SURVEYOR

SEAL: JAMES E. MILLER CIVIL No. 31064 — COMMONWEALTH OF MASSACHUSETTS — REGISTERED PROFESSIONAL ENGINEER

PREPARED FOR

HAARTZ CORPORATION
87 HAYWARD ROAD

ACTON MASSACHUSETTS

SCALE:
HORZ.: 1"=20'
VERT.:
DATUM:
HORZ.:
VERT.:
20 10 0 20
GRAPHIC SCALE

MBL
LAND DEVELOPMENT & PERMITTING, CORP.
LAND DEVELOPMENT, TRANSPORTATION AND ENVIRONMENTAL SOLUTIONS
480 TURNPIKE STREET
SOUTH EASTON, MA 02375
P.508.297.2746 F.508.297.2756
EMAIL:info@MBLLandDevelopment.com
WEB: www.MBLLandDevelopment.com

SITE DEVELOPMENT PLANS

LAYOUT AND MATERIAL PLAN

87 HAYWARD ROAD

ACTON MASSACHUSETTS

PROJ. No.: 2014-028
DATE: MAY 28, 2015

C-4.1

UCS: WRLD | MS VIEW: vp20 | LMAN: | CTB: MBL Standard
X:\2014\028\CIVIL\PLOT\2014-028 LM rev 06262015-TED.dwg 6/26/2015 5:30:14 PM EDT