## UTILITY NOTE:

ALL UNDER GROUND UTILITIES SHOWN HERE WERE COMPILED FROM AVAILABLE RECORD PLANS FROM VARIOUS UTILITY COMPANIES AND PUBLIC AGENCIES AND ARE APPROXIMATE ONLY. ACTUAL LOCATIONS SHALL BE DETERMINED IN THE FIELD BEFORE EXCAVATING, BLASTING, INSTALLING, BACK FILLING, GRADING OR PAVEMENT RESTORATION OR REPAIR. ALL UTILITY COMPANIES, PRIVATE OR PUBLIC, MUST BE CONTACTED INCLUDING THOSE IN CONTROL OF UTILITIES NOT SHOWN ON THIS PLAN, SEE CHAPTER 370, ACTS OF THE 1963 MASS. WE ASSUME NO RESPONSIBILITY FOR DAMAGES INCURRED AS A RESULT UTILITIES THAT ARE OMITTED OR SHOWN INACCURATELY. BEFORE PLANNING FUTURE CONNECTIONS, THE APPROPRIATE PUBLIC UTILITY COMPANY ENGINEERING DEPARTMENT MUST BE BE CONSULTED. DIG SAFE NUMBER 1-888-344-7233.

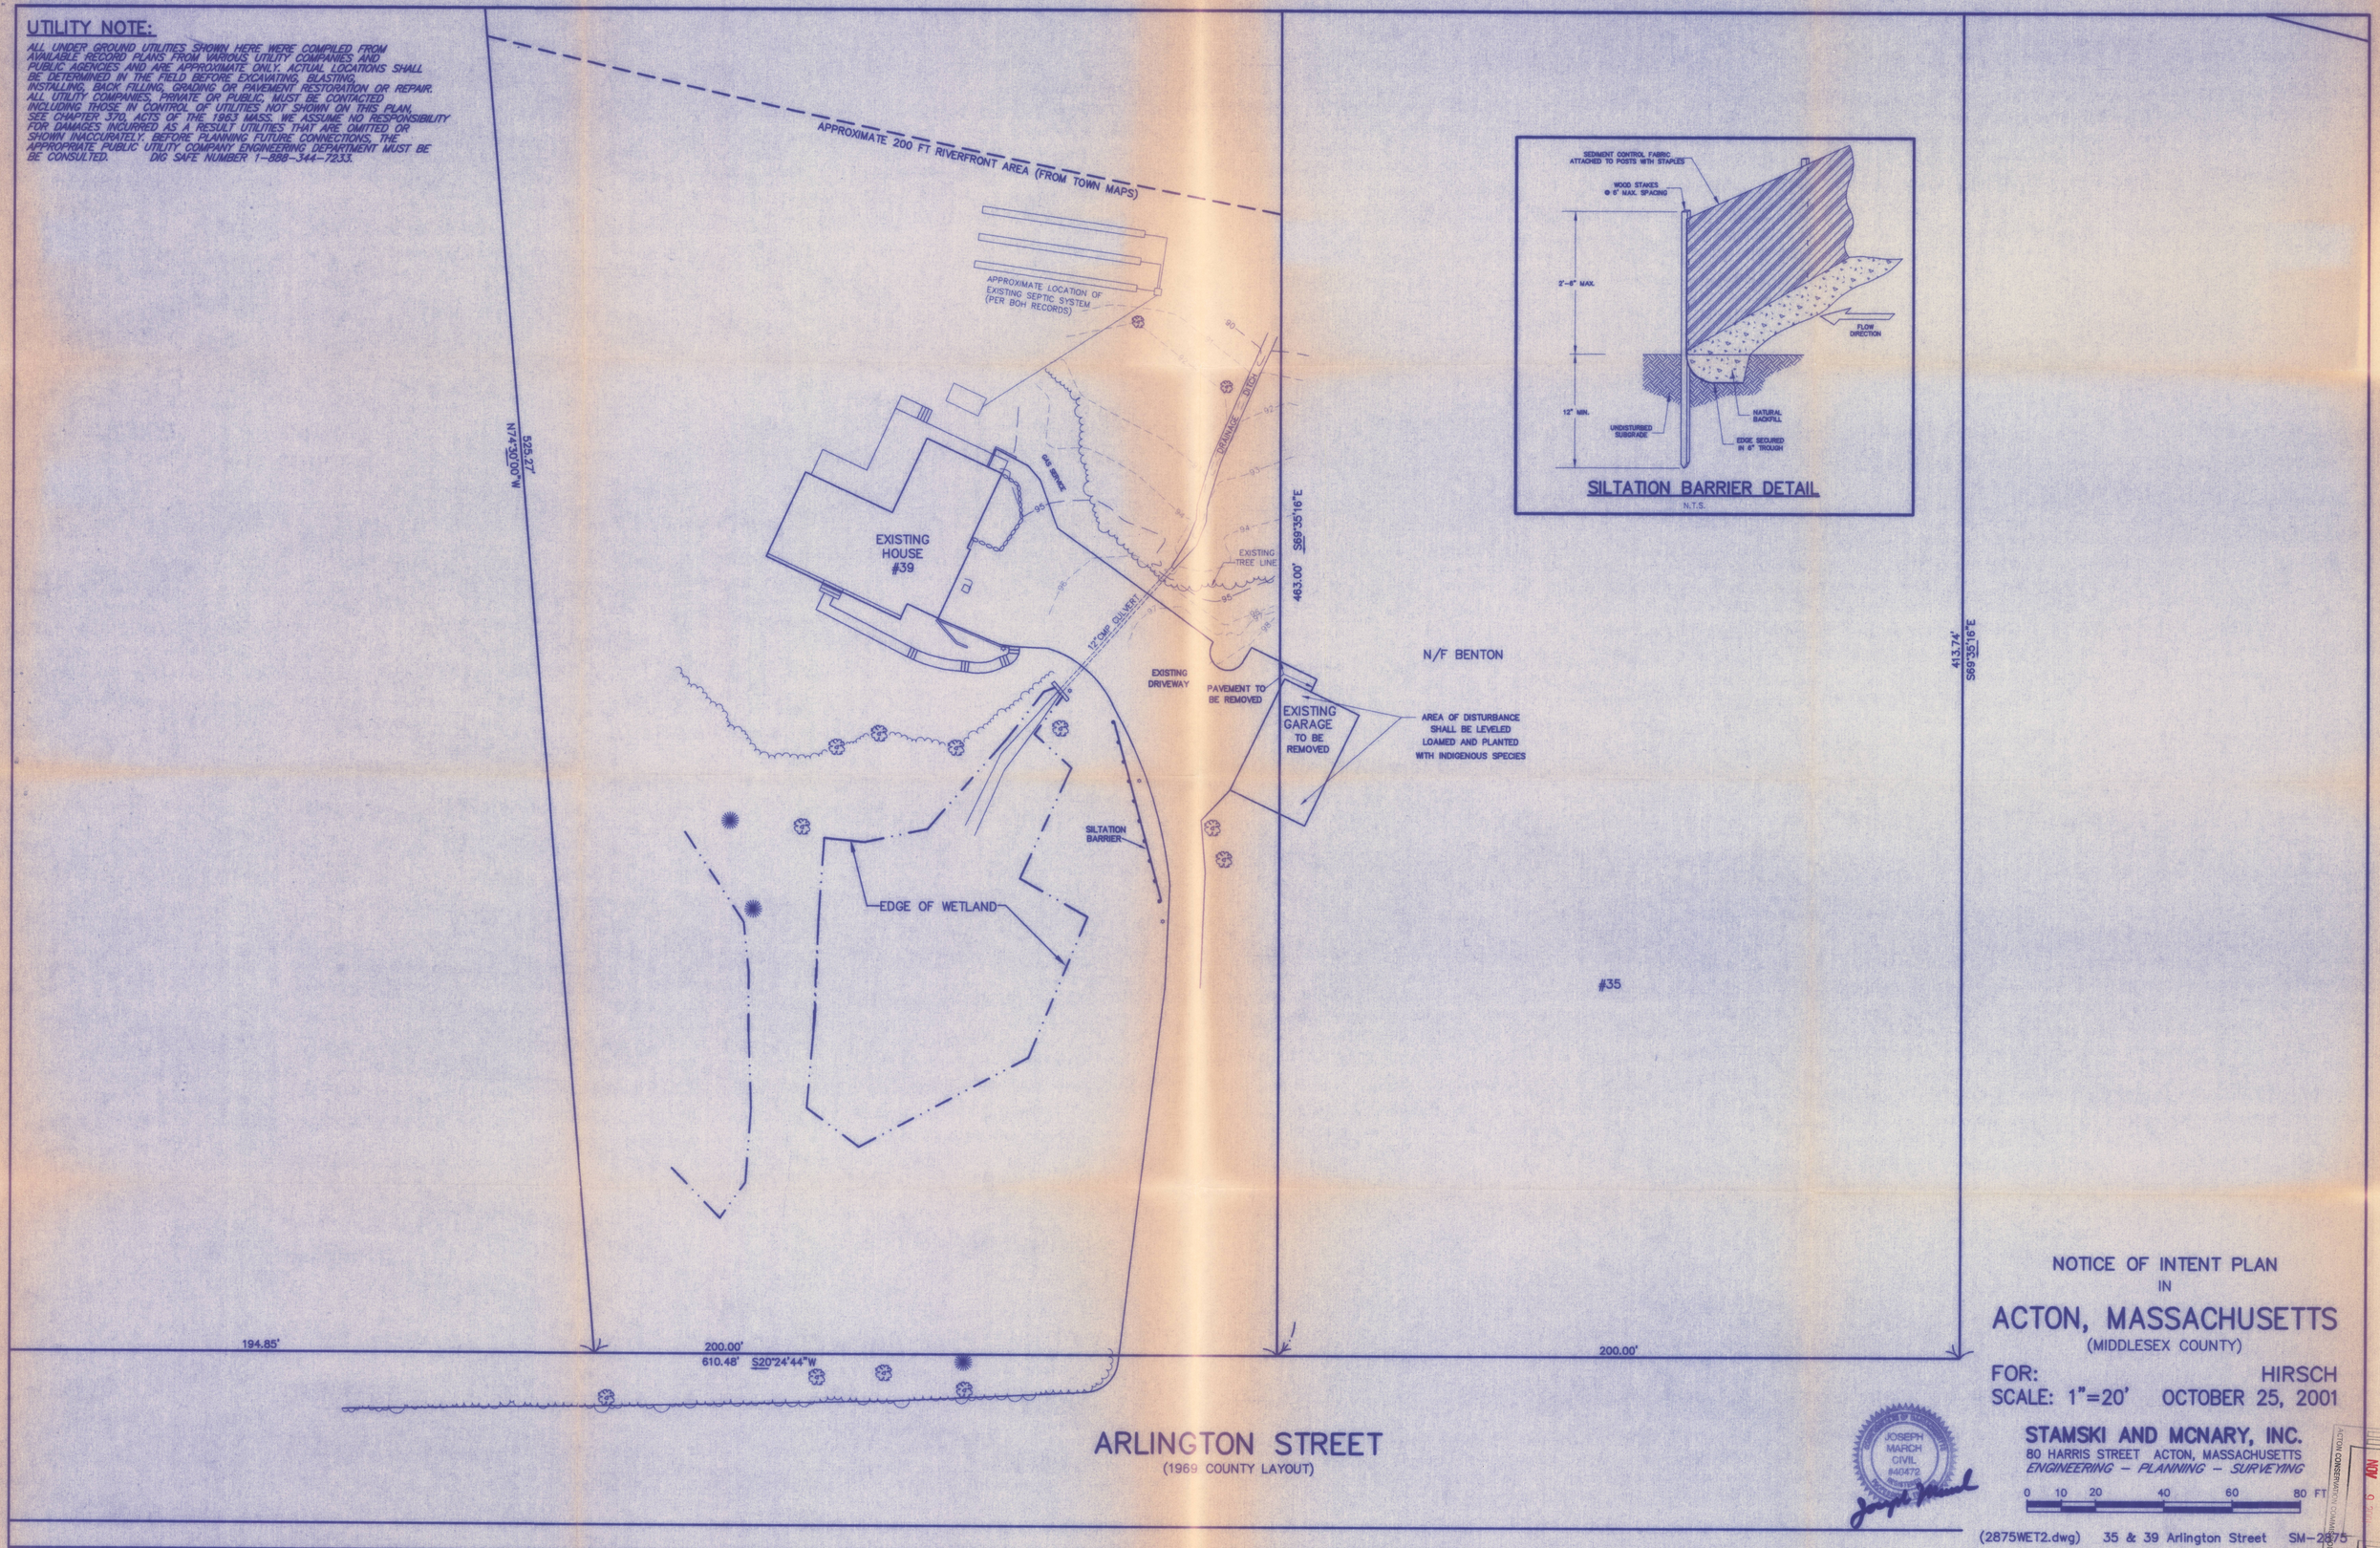


NOTICE OF INTENT PLAN
IN
# ACTON, MASSACHUSETTS
(MIDDLESEX COUNTY)

FOR: HIRSCH
SCALE: 1"=20' OCTOBER 25, 2001

**STAMSKI AND MCNARY, INC.**
80 HARRIS STREET ACTON, MASSACHUSETTS
*ENGINEERING – PLANNING – SURVEYING*

0 10 20 40 60 80 FT

(2875WET2.dwg) 35 & 39 Arlington Street SM-2875

RECEIVED NOV 9 2001 ACTON CONSERVATION COMMISSION