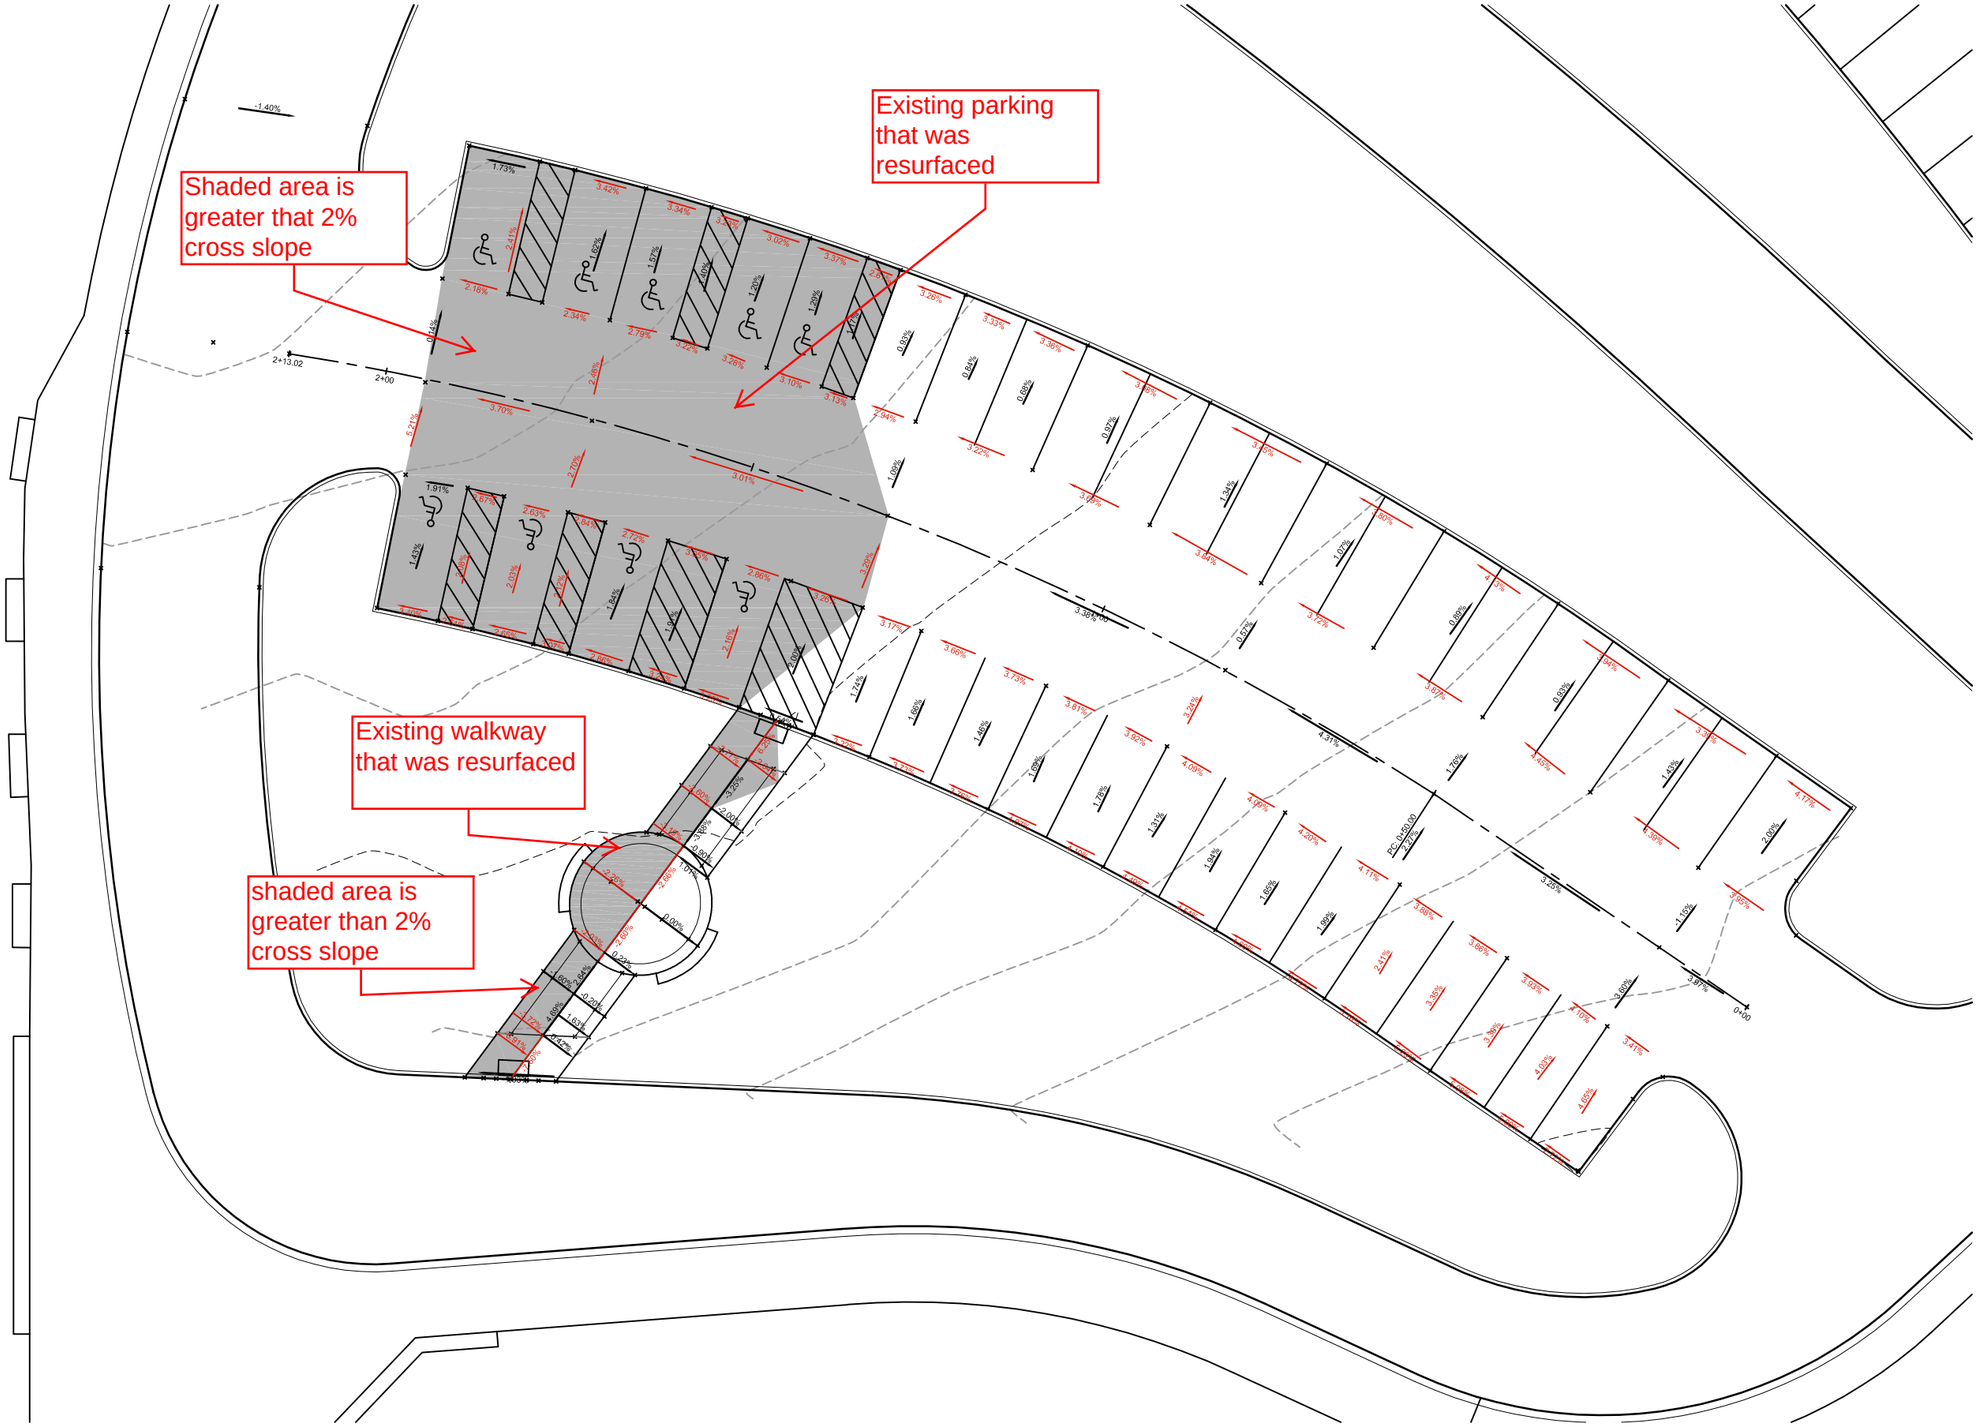
Existing parking that was resurfaced
Shaded area is greater that 2% cross slope
Existing walkway that was resurfaced
shaded area is greater than 2% cross slope