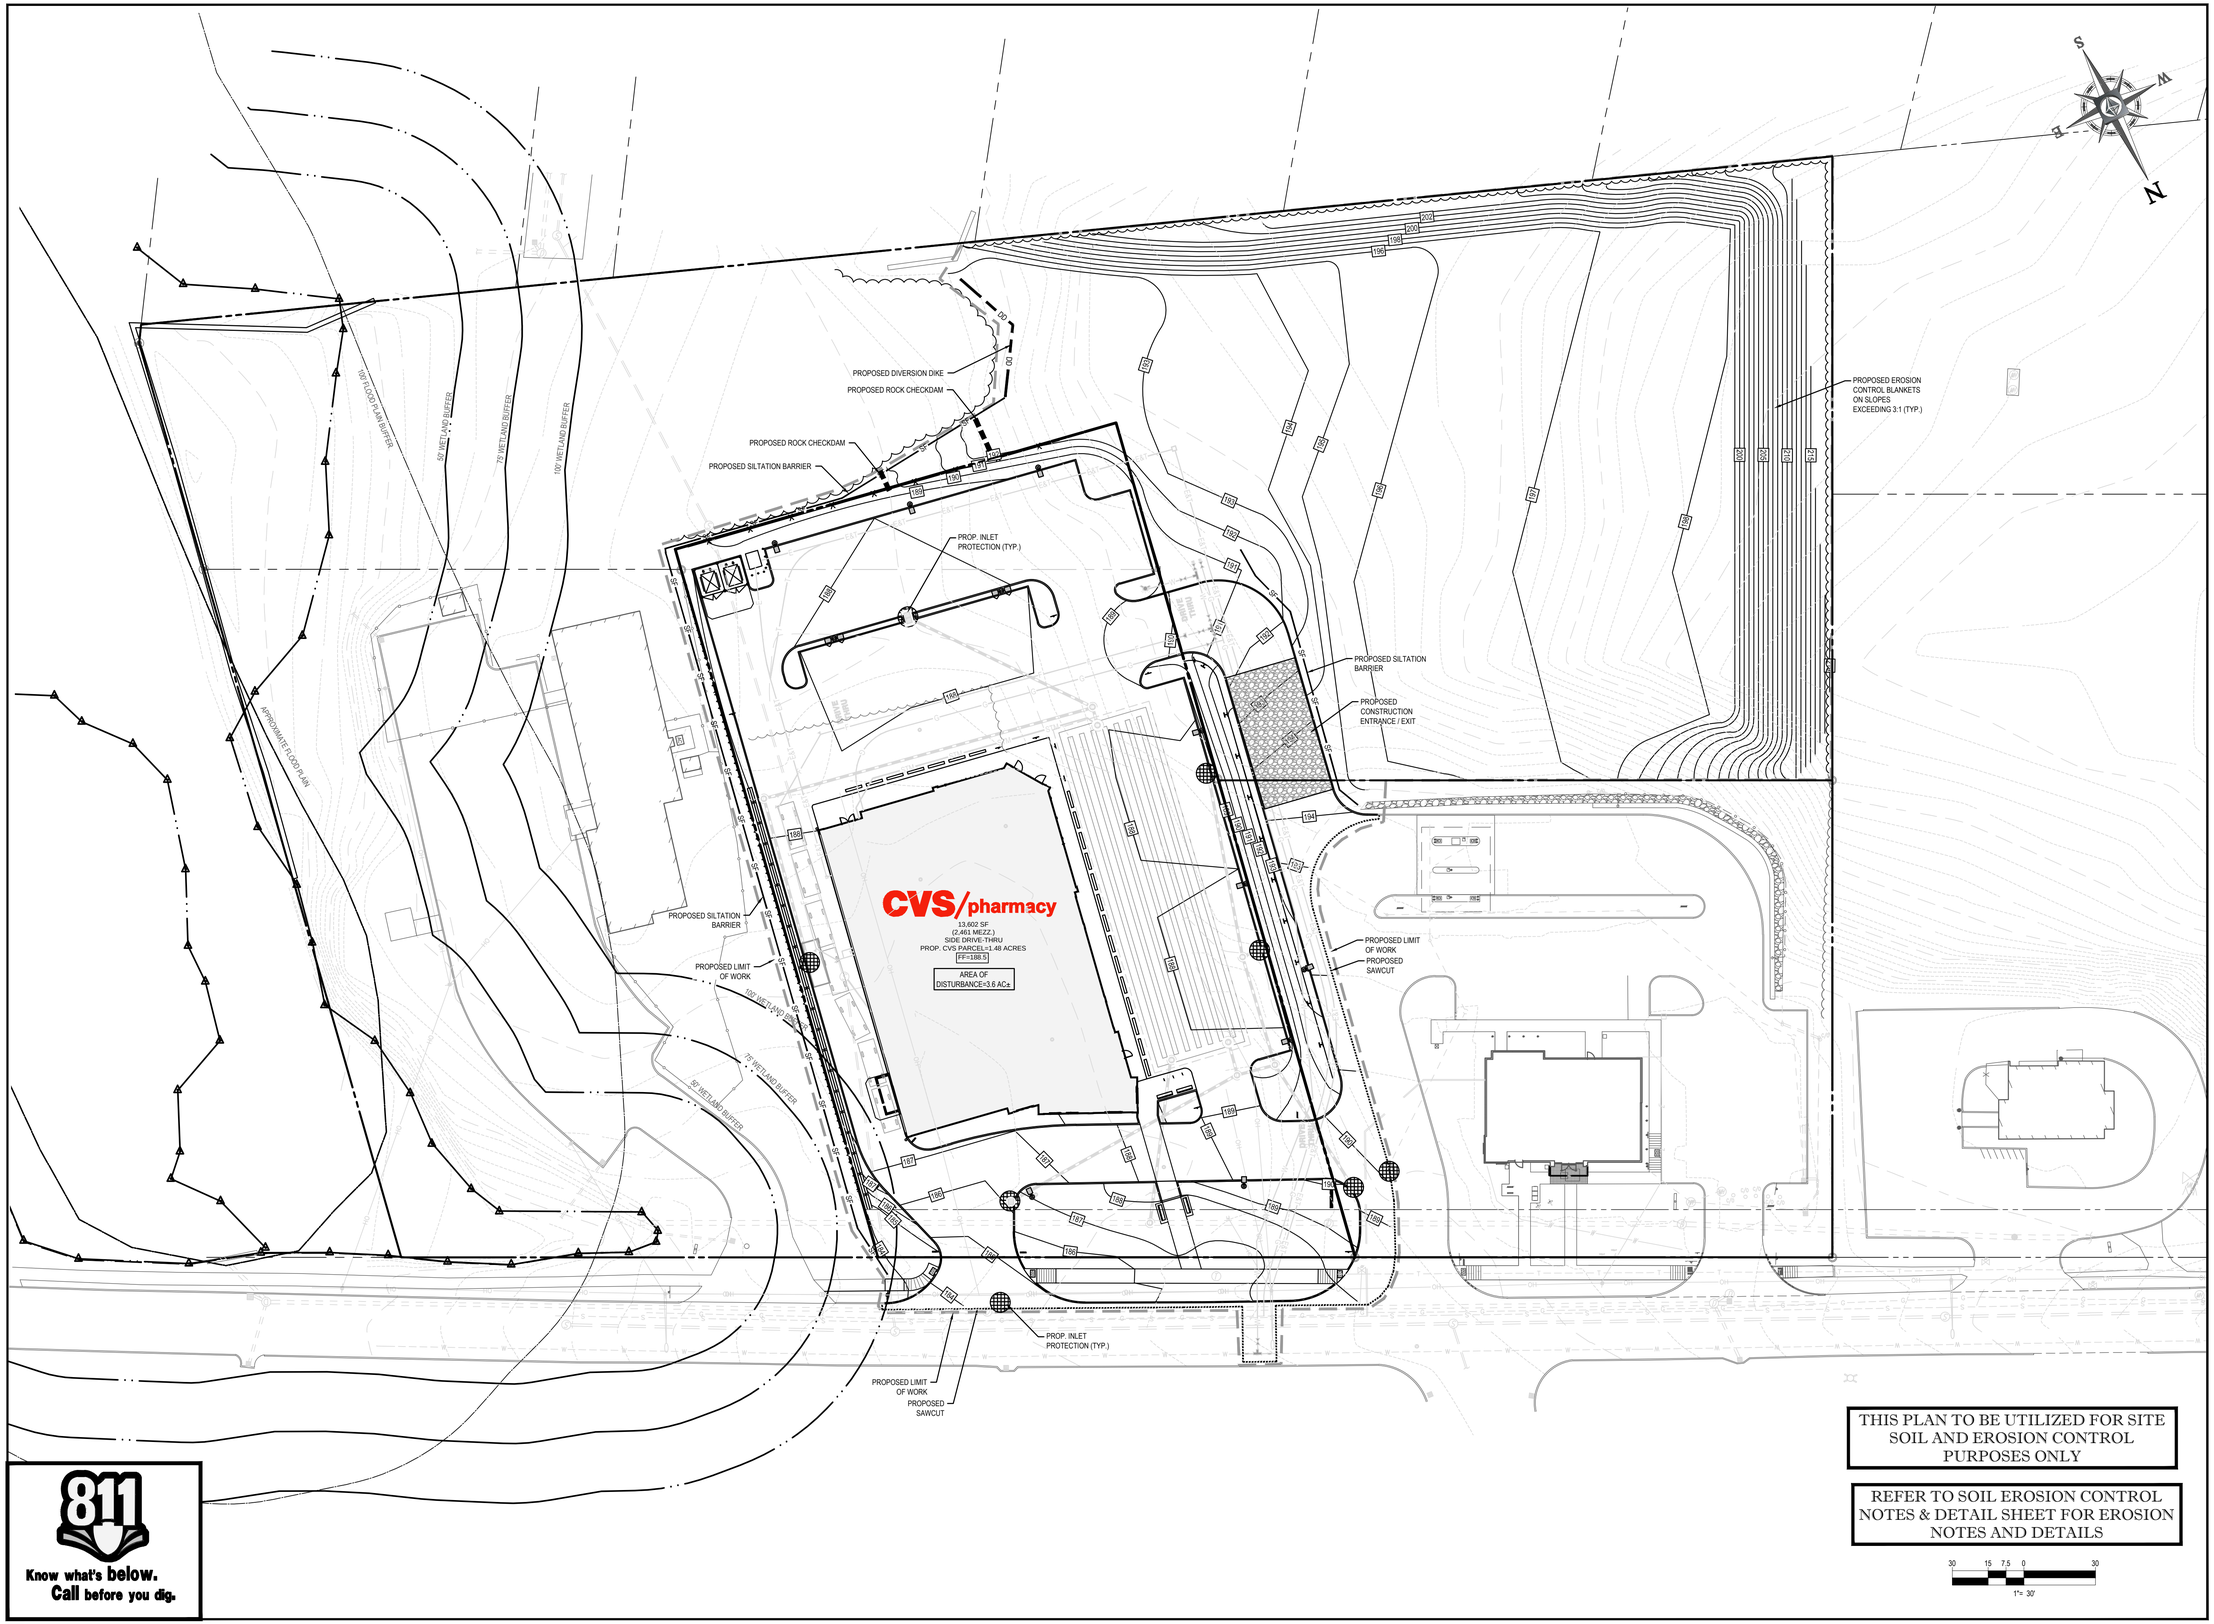

THIS PLAN TO BE UTILIZED FOR SITE SOIL AND EROSION CONTROL PURPOSES ONLY

REFER TO SOIL EROSION CONTROL NOTES & DETAIL SHEET FOR EROSION NOTES AND DETAILS

30 15 7.5 0 30
1"= 30'

811
Know what's below.
Call before you dig.

CVS pharmacy

RELO

STORE NUMBER: 706

400 MASSACHUSETTS AVENUE
ACTON, MA

PROJECT TYPE: RELO
DEAL TYPE: TK

CS PROJECT NUMBER: 65315

ARCHITECT OF RECORD:

BKA Architects, Inc.
Architecture + Interiors
142 Crescent Street
Brockton, MA 02302
tel : 508.583.5603
fax : 508.584.2914
e-mail : bka@bkaarchs.com

CIVIL CONSULTANT:

BOHLER ENGINEERING
352 TURNPIKE ROAD
SOUTHBOROUGH, MA 01772
Phone: (508) 480-9900
Fax: (508) 480-9080
www.BohlerEngineering.com

DEVELOPER:

TRB We Build Trust.
TRB DEVELOPMENT GROUP, INC.
36 LONDONDERRY TURNPIKE
HOOKSETT, NH 03106
TEL : 603-669-8500

W.D. GOEBEL
PROFESSIONAL ENGINEER
MASSACHUSETTS LICENSE No. 42644
RHODE ISLAND LICENSE No. 7268
CONNECTICUT LICENSE No. 21854
NEW HAMPSHIRE LICENSE No. 10289
MAINE LICENSE No. 9490
NEW YORK LICENSE No. 071284-1
FLORIDA LICENSE No. 66202

REVISIONS

REV:	DATE:	COMMENT:	BY:
1	07/08/13	REV. PER TOWN STAFF COMMETS	CFD

CHECKED BY:	JGS
DRAWN BY:	KBS
DATE:	01/25/13
JOB NUMBER:	W121033

TITLE: SOIL EROSION & SEDIMENT CONTROL PLAN

SHEET NUMBER: 8

COMMENTS: NOT FOR CONSTRUCTION

P:\121033\DWG\W121033S1.dwg, 08-Eros, 4/23/2013 10:17:14 AM, mmcin, Xerox5510.pc3, Use=24, 18.999999