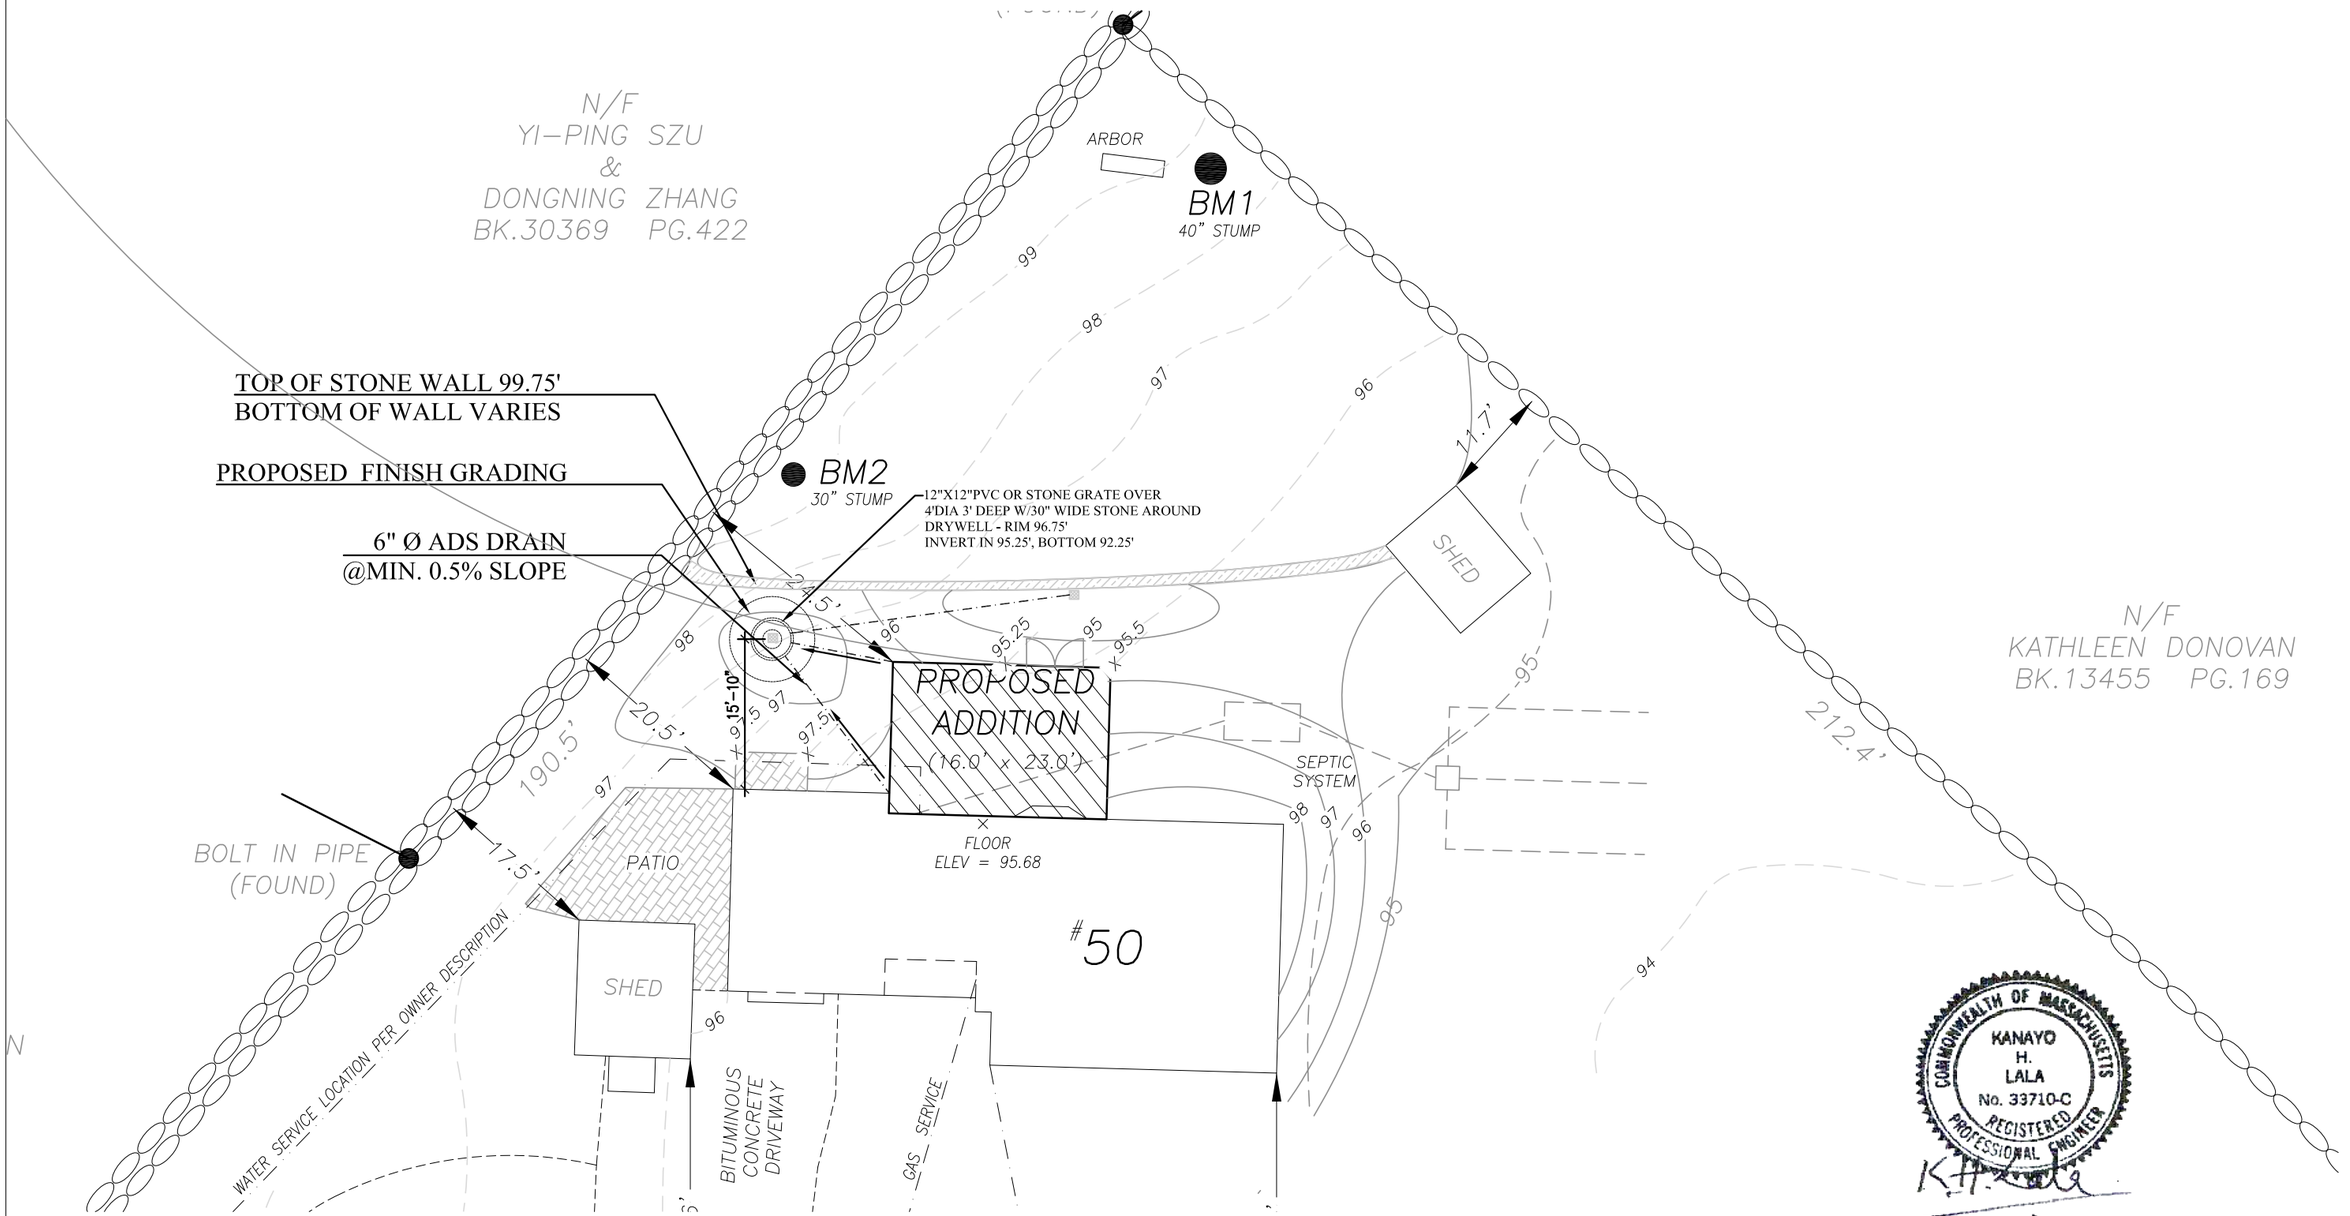

COMMONWEALTH OF MASSACHUSETTS
KANAYO H. LALA
No. 33710-C
REGISTERED PROFESSIONAL ENGINEER

PROJECT/OWNER: COBB RESIDENCE 50 NEWTOWN ROAD ACTON, MA	KANAYO LALA - P.E. FOUR WEST ROAD, ACTON, MA TEL:978 337 5252 LIC. 33710-C / kanayolala@gmail.com	TITLE: REAR YARD DRAINAGE PLAN PROPERTY LINES SURVEY AS PER PLAN DATED:8 / 2 / 13 BY SNELLING & HAMEL ASSOCIATES INC., PLS&E	DATE: MARCH 26, 2014 SCALE:	REVISIONS:	SHEET NO.: C1 © Kanayo Lala, P.E.