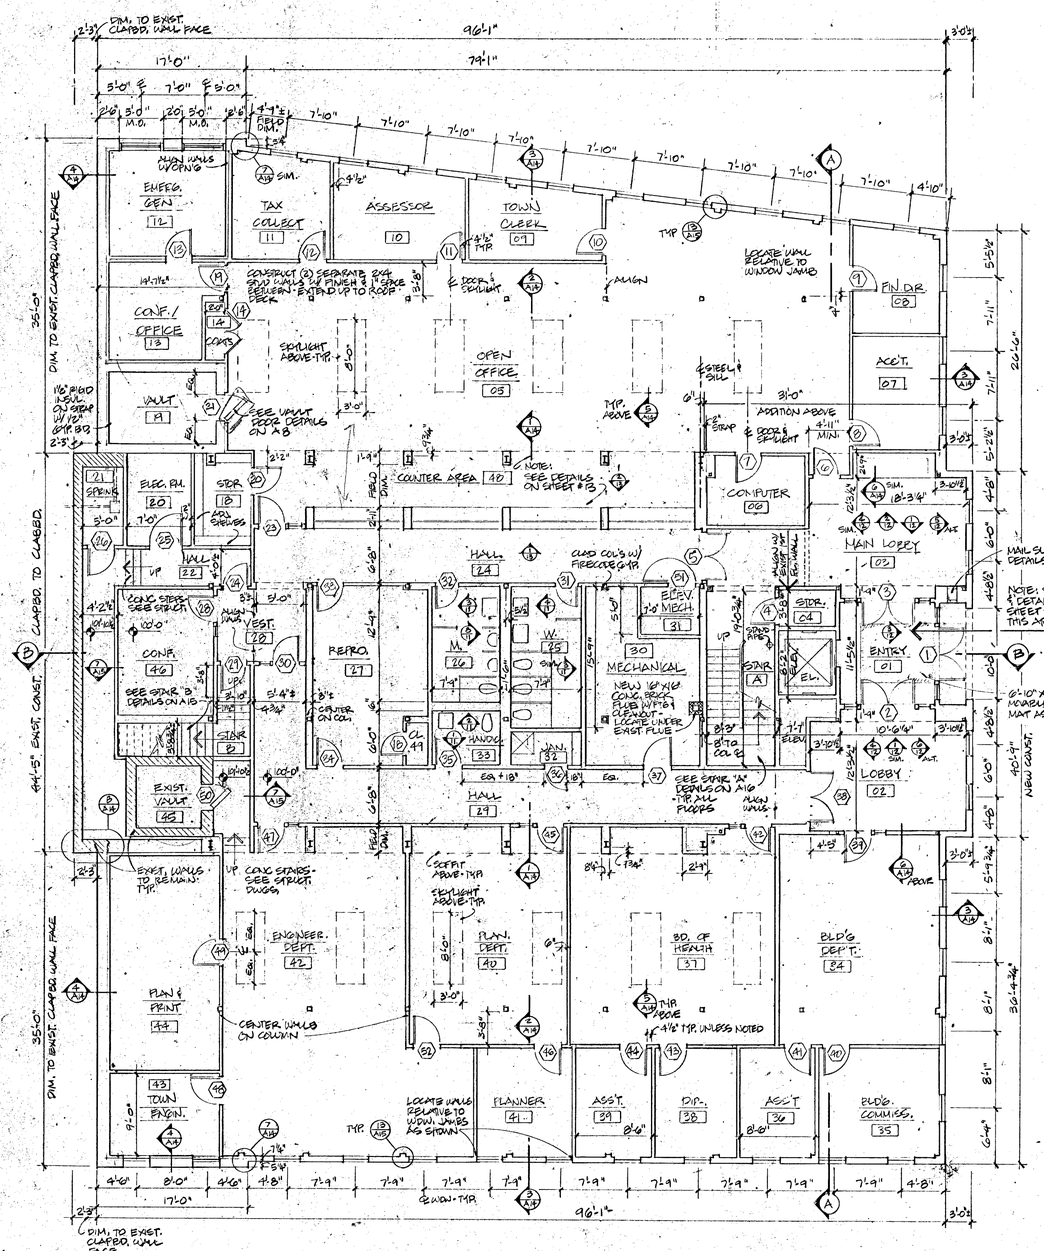

GROUND FLOOR PLAN

1/8"=1'-0" EL. 100'-0"

DENOTES EXISTING WALLS TO REMAIN

NOTE: DIMENSIONS INDICATED ARE FINISH DIM'S UNLESS NOTED.

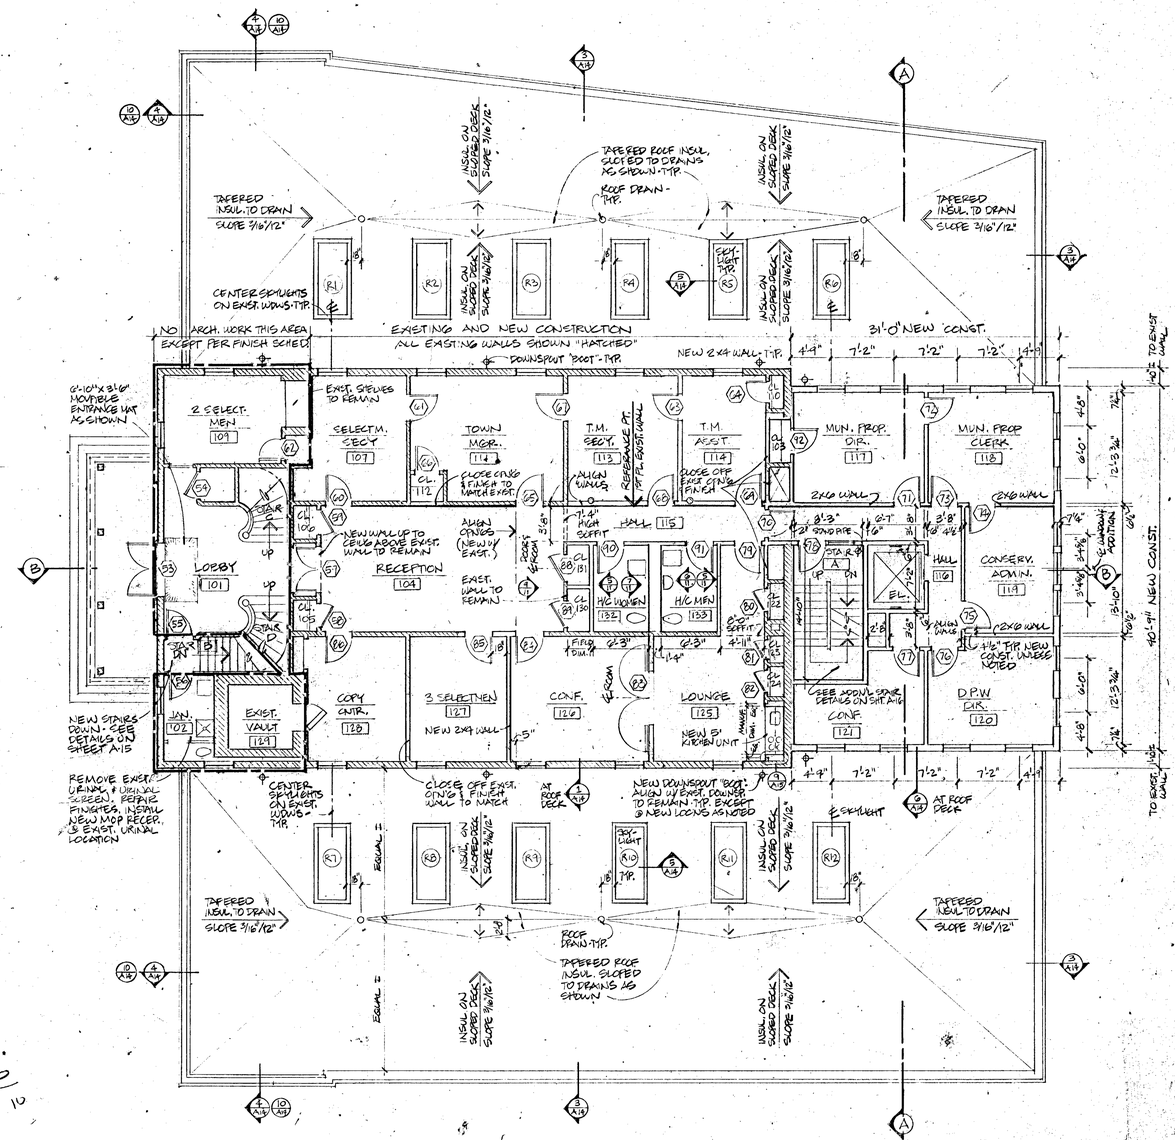

ALT. # 3

NOTE: FOR ROOF PAVER PATTERN, SEE SECOND FLOOR PLAN ON A-2.

NOTE: FOR ADDITIONAL ROOF PENETRATIONS, SEE HVAC DWGS. INSTALL PER MANUF. RECOMMEND.

FIRST FLOOR PLAN

1/8"=1'-0" EL. 110'-8 1/2"

DENOTES EXISTING WALLS TO REMAIN

NOTE: DIMENSIONS INDICATED ARE FINISH DIM'S UNLESS NOTED.

TRUE NORTH

GRID NORTH

Additions and Renovations to

THE ACTON TOWN HALL

Acton, Massachusetts

title: GROUND & FIRST FLOOR PLANS

ROBERT G. NEILEY ARCHITECTS
286 Congress Street, Boston MA 02210

drawn by MR | job 8823 | scale 1/8"=1'-0" | date 4-6-82

drawing: A1