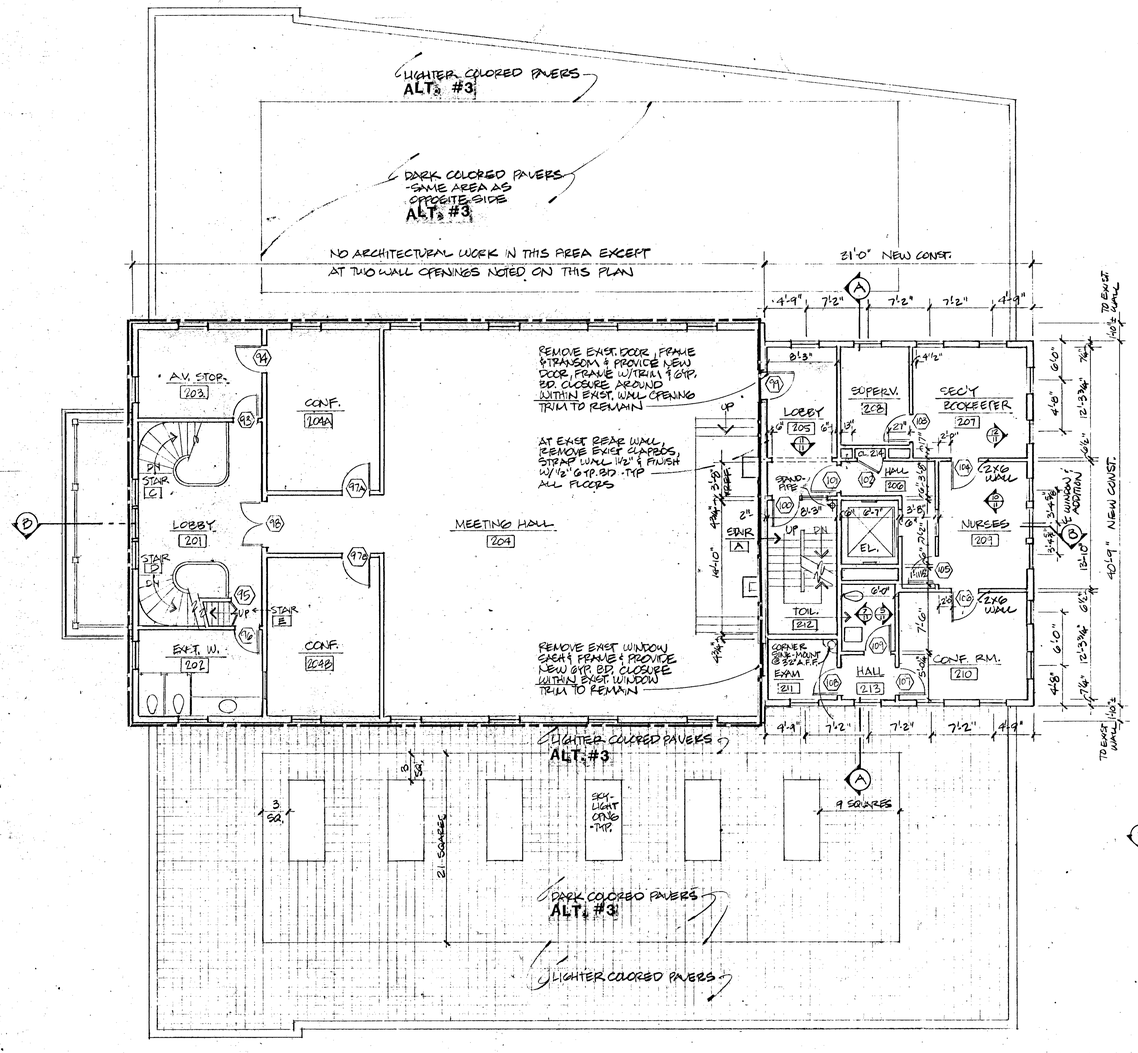

NOTE: ROOF PAVER PATTERN SHOWN IS FOR ALTERNATE #3 ONLY
FOR PAGE 210, OMIT PAVERS IN LIEU OF ROOF BALLAST.

SECOND FLOOR PLAN
1/8"=1'-0" EL. 122'-7½"
NOTE: DIMENSIONS INDICATED ARE FINISH DIM'S UNLESS NOTED.

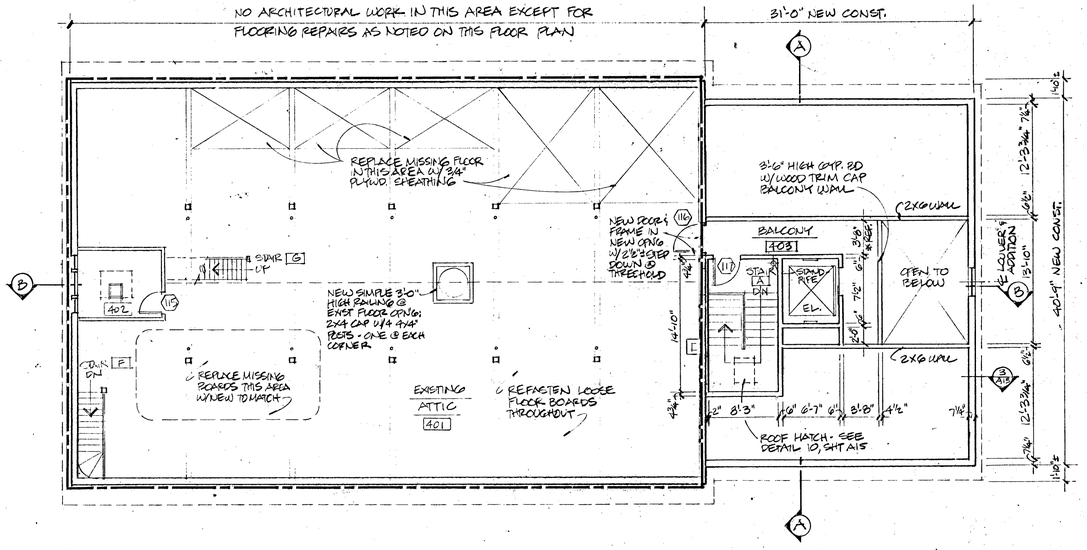

EXISTING ATTIC/NEW BALCONY PLAN
1/8"=1'-0" NEW: EL. 190'-11½"
NOTE: DIM'S INDICATED ARE FINISH DIM'S UNLESS NOTED.

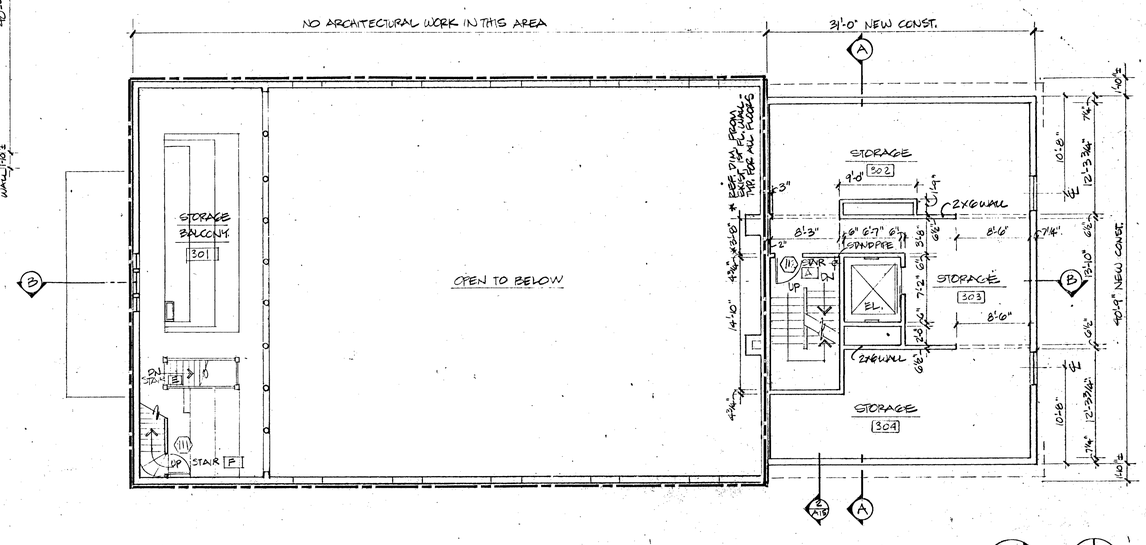

EXISTING MEZZANNE/NEW ATTIC PLAN
1/8"=1'-0" NEW: EL. 132'-5½"
NOTE: DIMENSIONS INDICATED ARE FINISH DIM'S UNLESS NOTED.

TRUE NORTH

CALLED NORTH

Additions and Renovations to
THE ACTON TOWN HALL
Acton, Massachusetts

title: SECOND, ATTIC & BALCONY FLOOR PLANS

ROBERT G. NEILEY ARCHITECTS
286 Congress Street, Boston MA 02210

drawing: A2

Drawn by MP | job 8523 | scale 1/8"=1'-0" | date 4-6-07