A1.1

RG. DIXON AIA

ADDITION TO RESIDENCE
@ 172 NEWTOWN RD,
ACTON, MA.

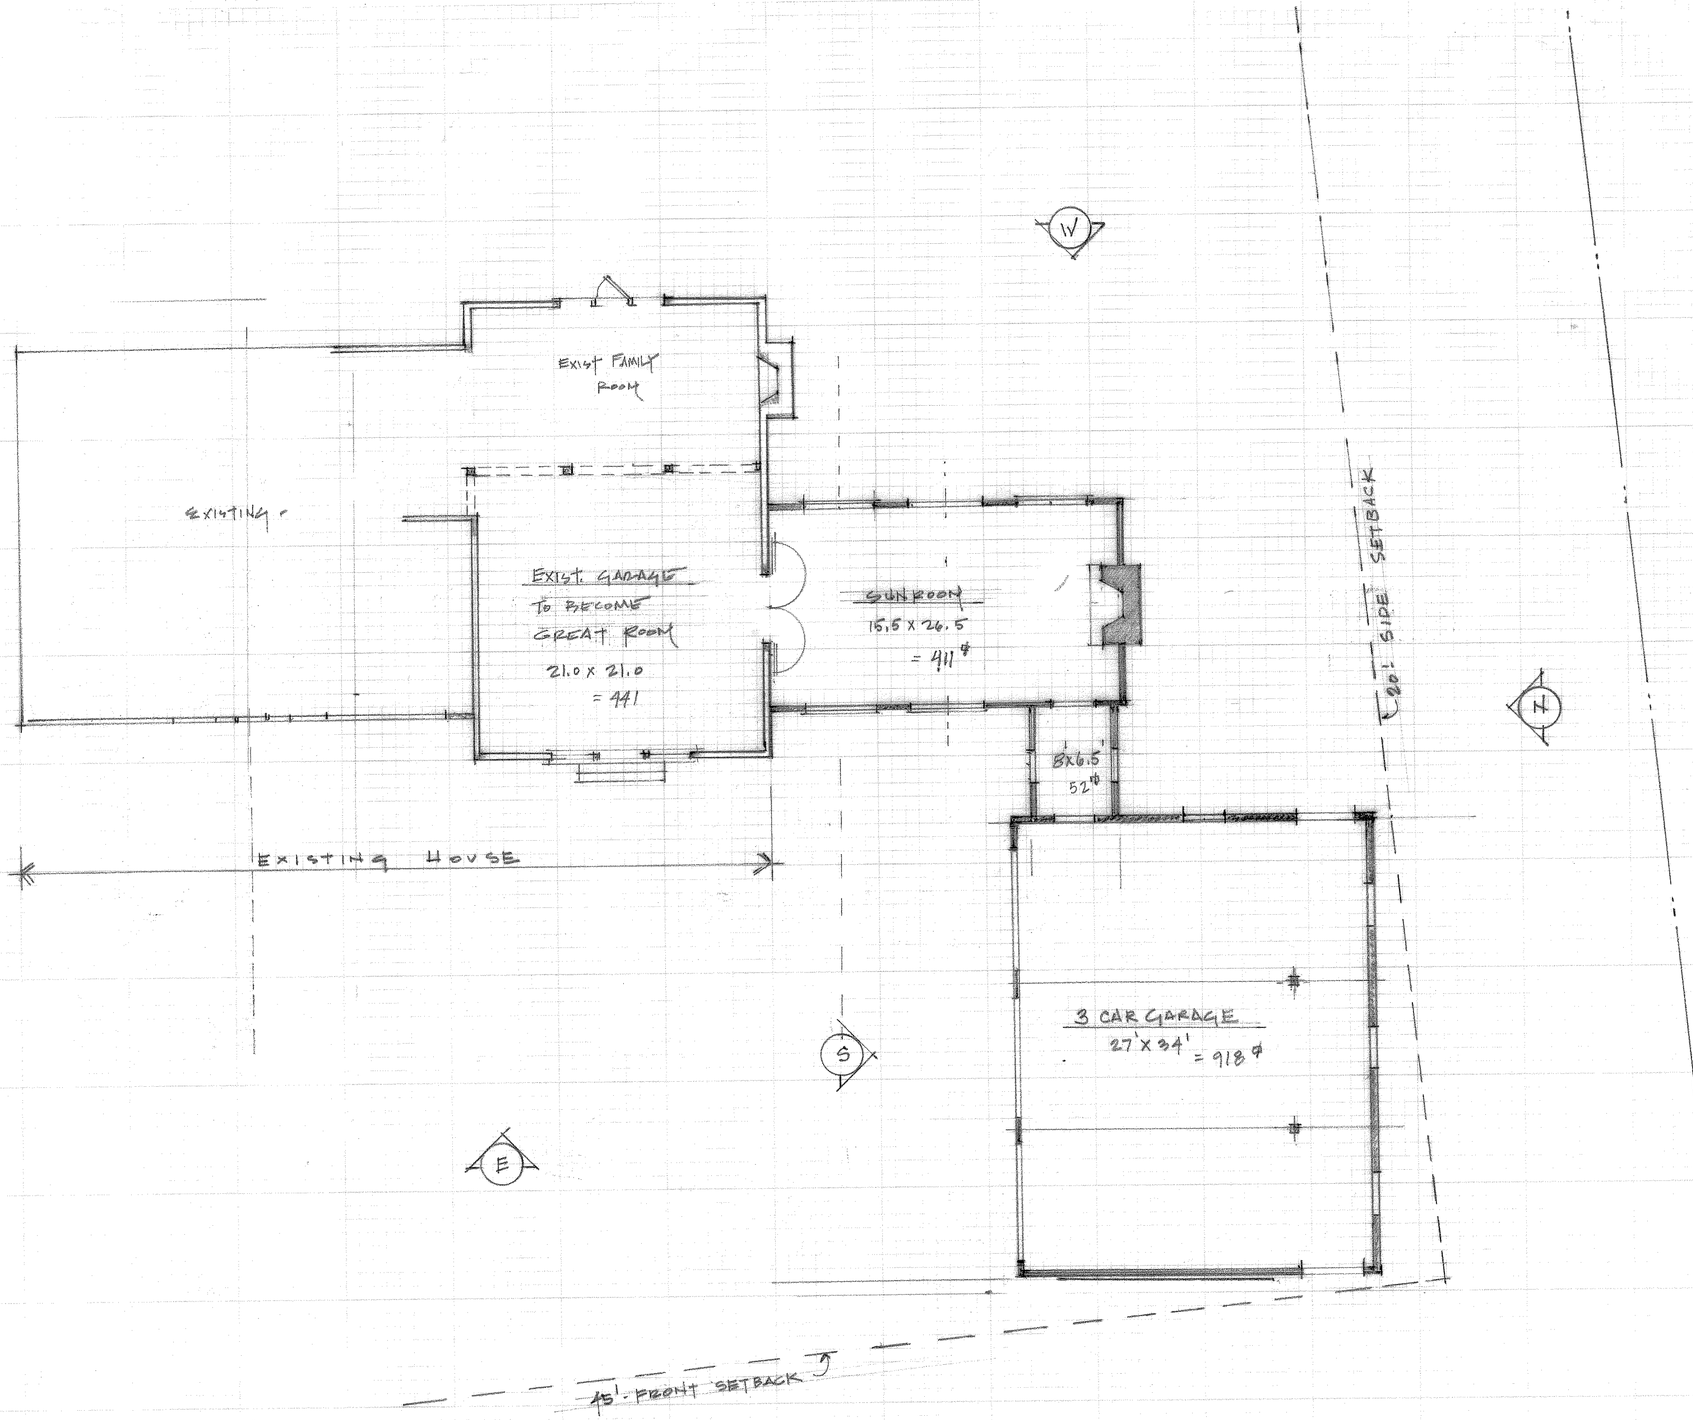

EXISTING GROSS AREA = 3,787 ⌗

15% ALLOWED ADD = 568 ⌗

PROPOSED ADD OF STRUCTURE = 1381 ⌗

SUNROOM 411
BREEZEWAY 52
garage 918 -

ALL SINGLE STORY
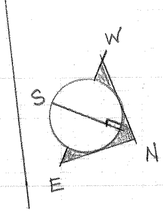
PROPOSED ADD OF GROSS AREA = 463 ⌗
(EXCLUDES INTERIOR PARKING)