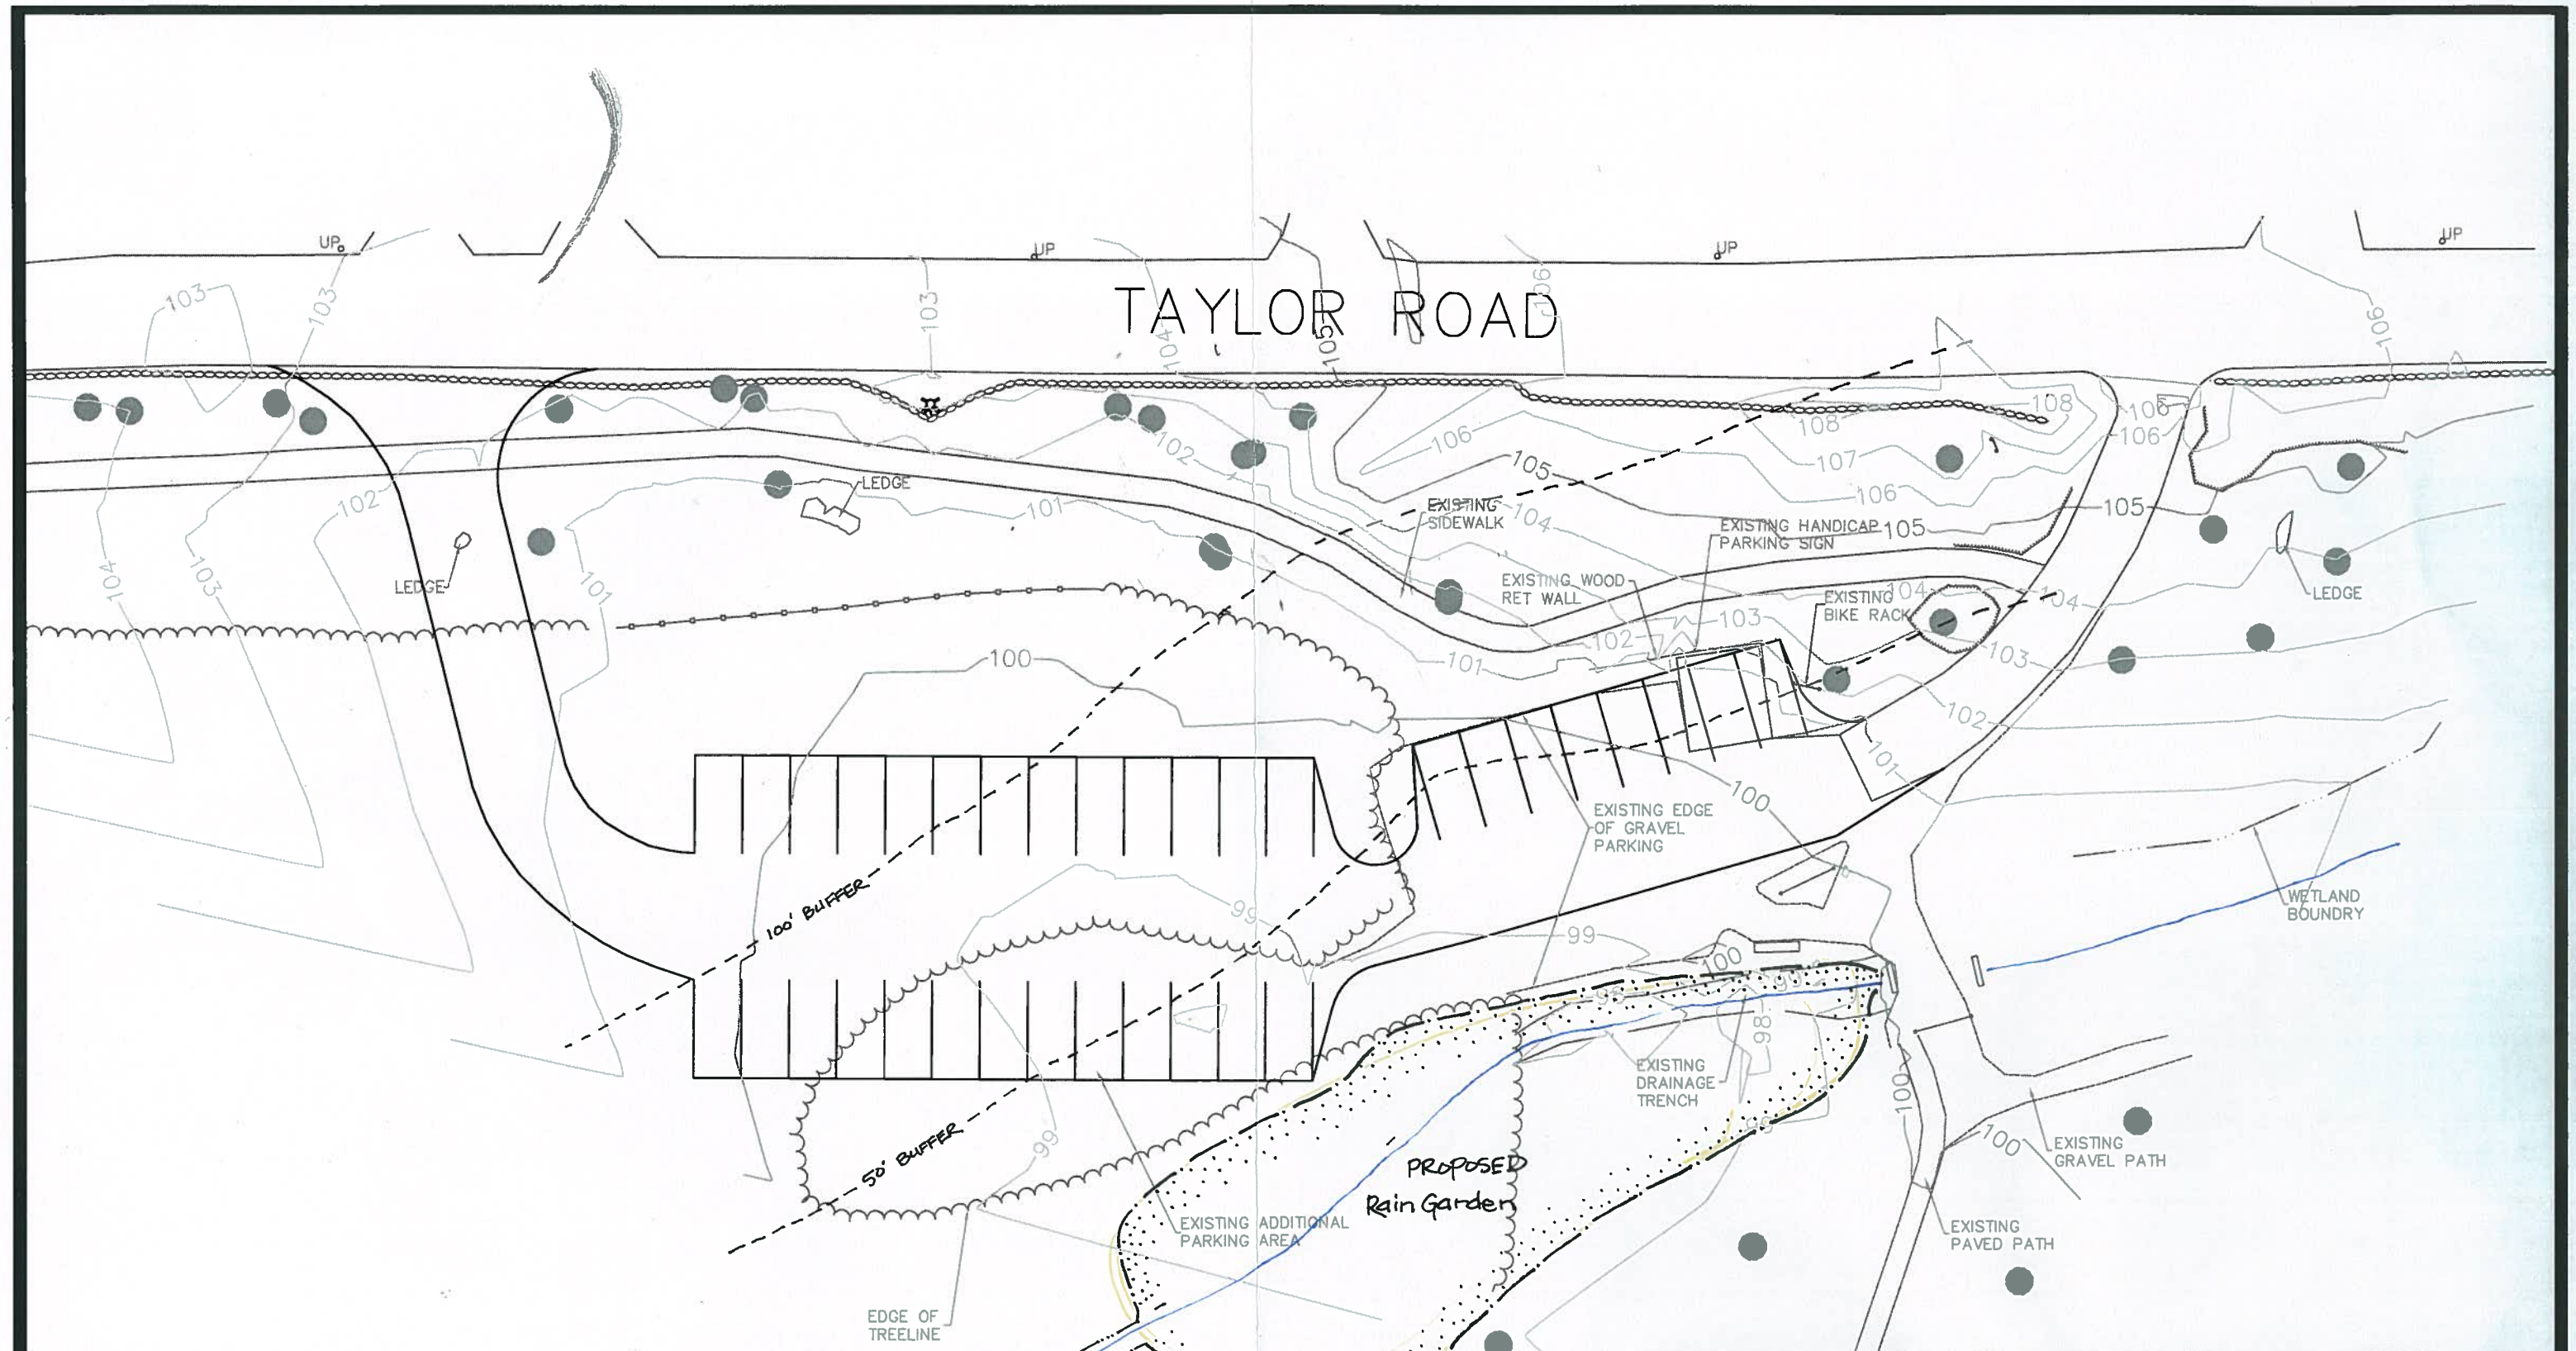

SURVEY: PVC/QRP	TOWN OF ACTON ENGINEERING DEPARTMENT	
DESIGN: XXXX	ACTON ARBORETUM PARKING EXPANSION	
DRAFTING: QRP		
CHECKED: PVC	PROPOSED PARKING LOT	
SCALE: 1" = 30'	DRAWING NO: XXX	DATE: 7/25/2014

Drawing name: P:\Drawings\Arboretum\Parking Expansion\Existing Conditions.dwg
Sep 12, 2014 – 10:18am