05-694

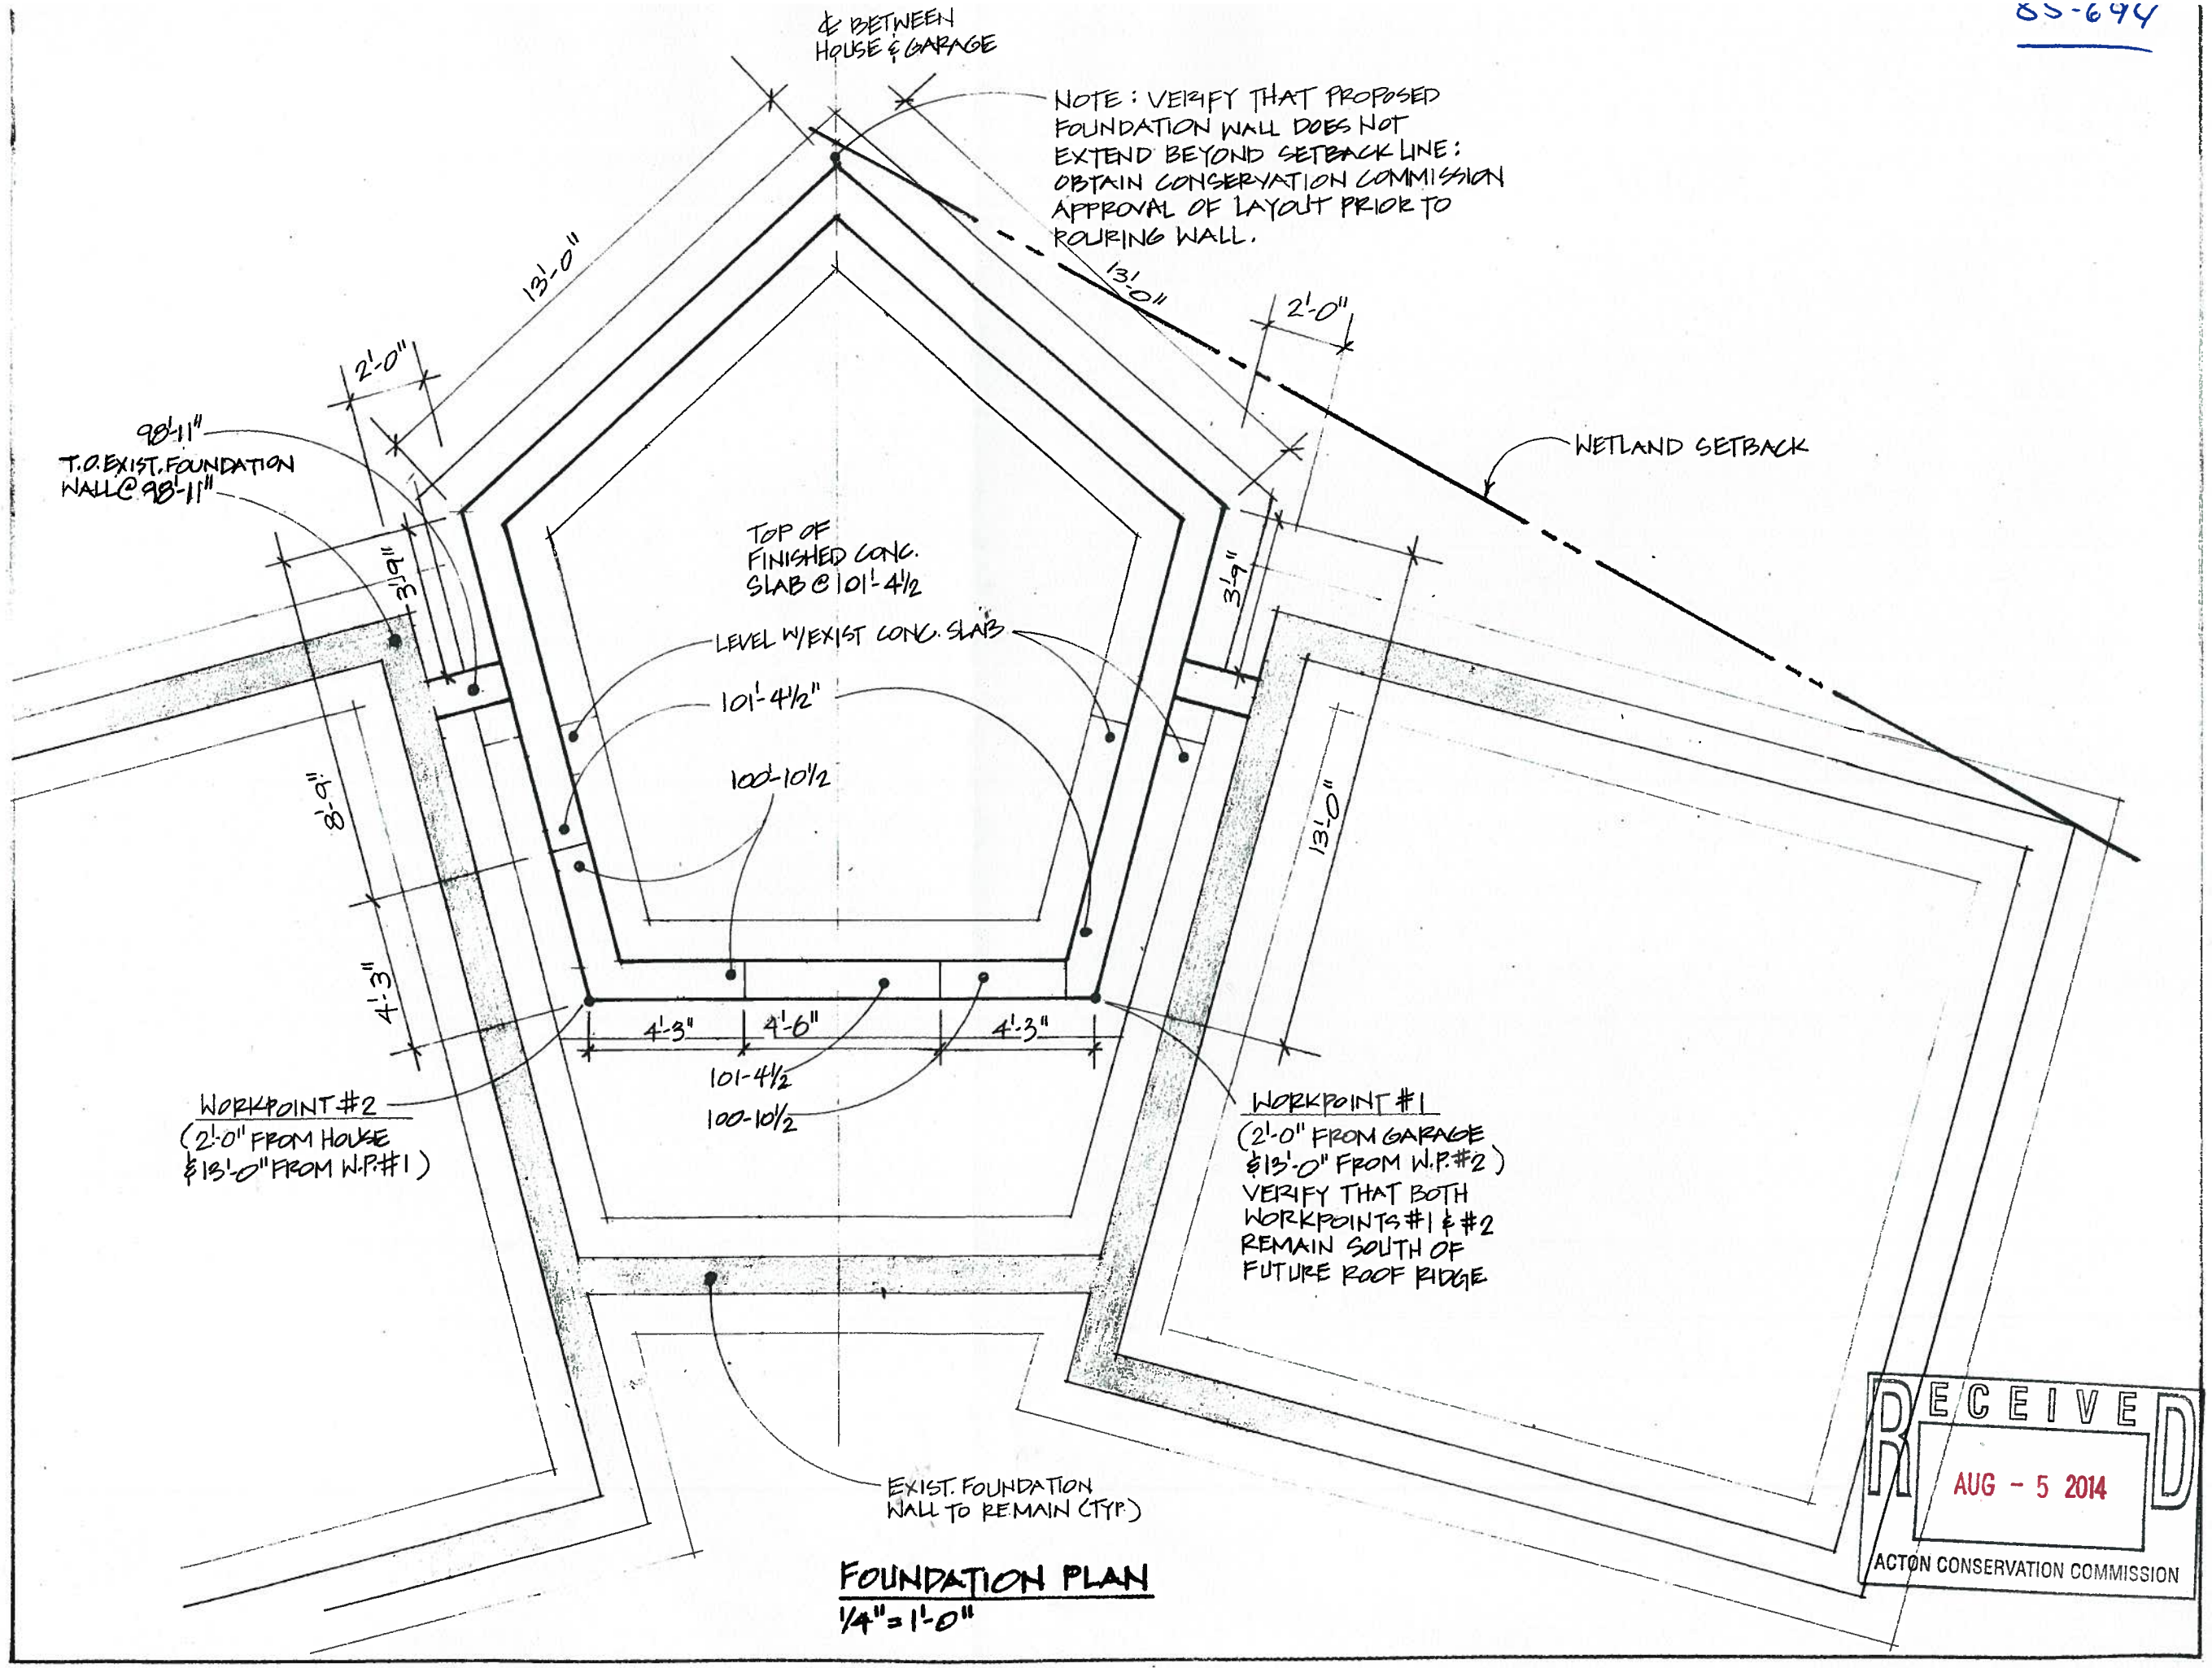

FOUNDATION PLAN
1/4" = 1'-0"

RECEIVED
AUG - 5 2014
ACTON CONSERVATION COMMISSION