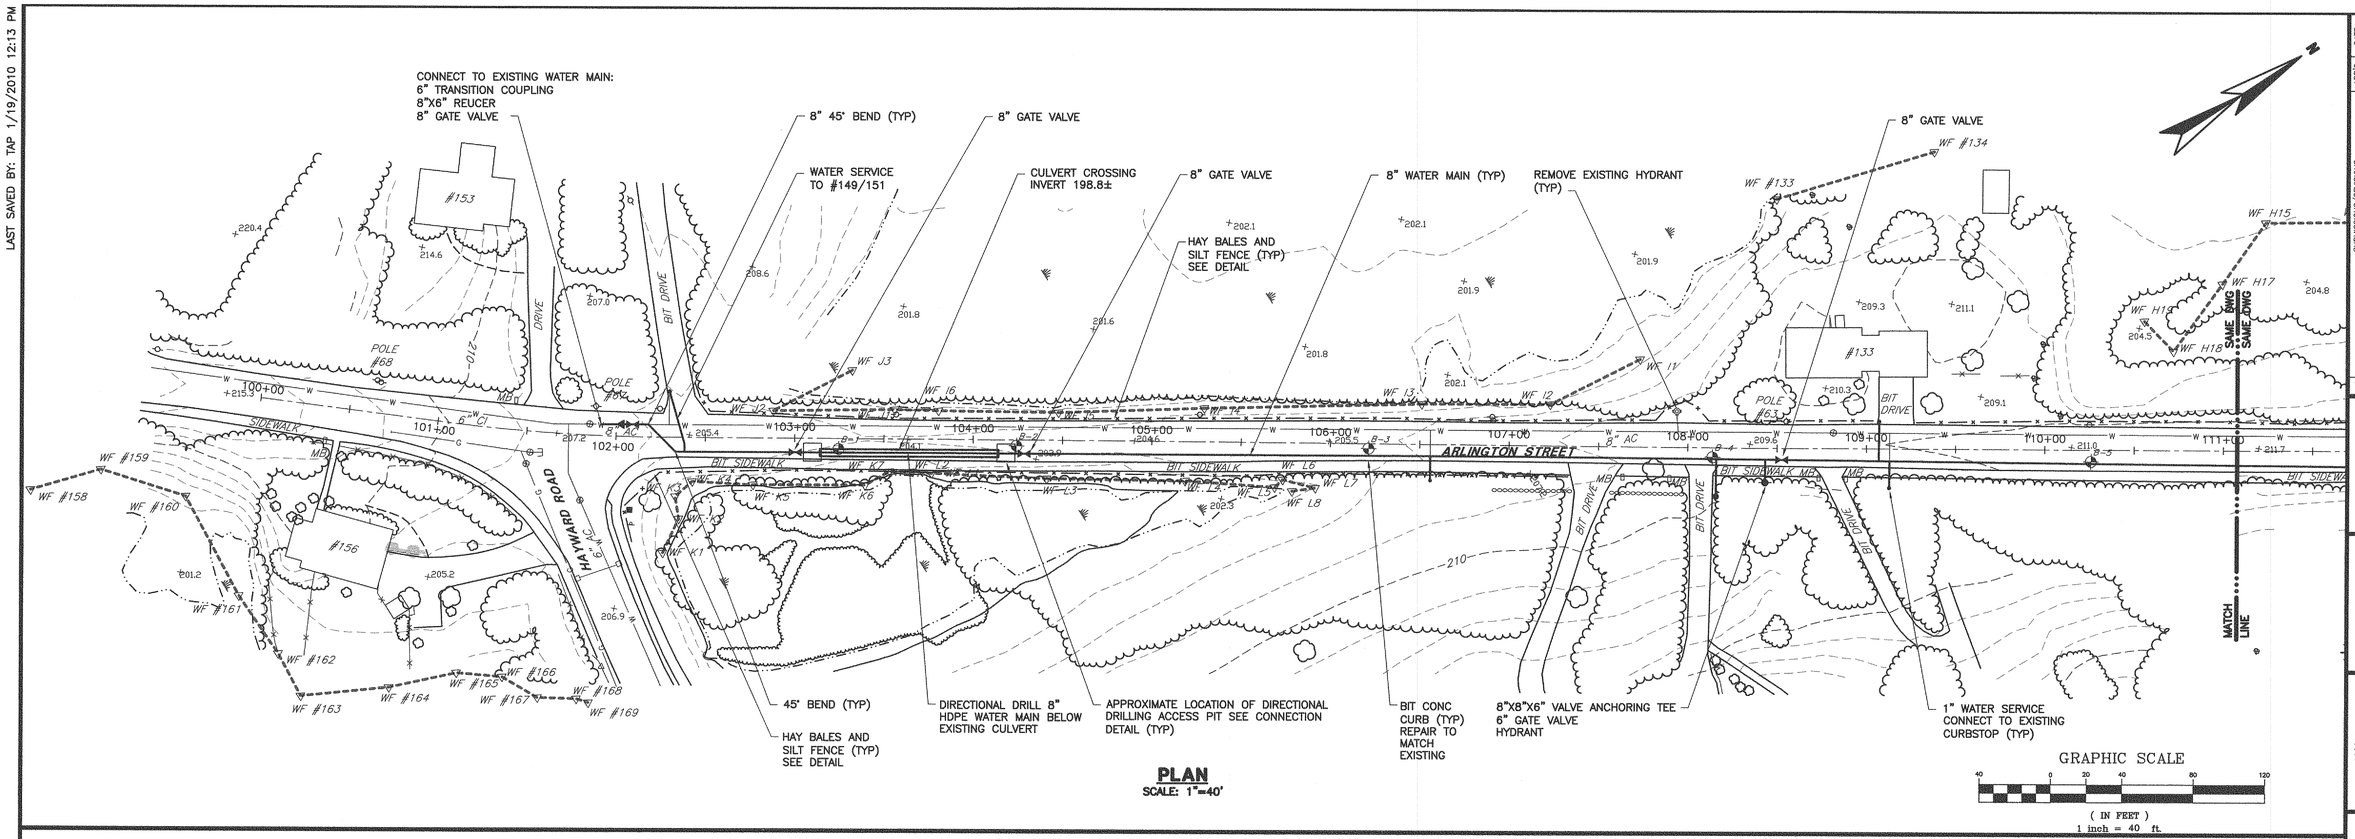

PLAN
SCALE: 1"=40'

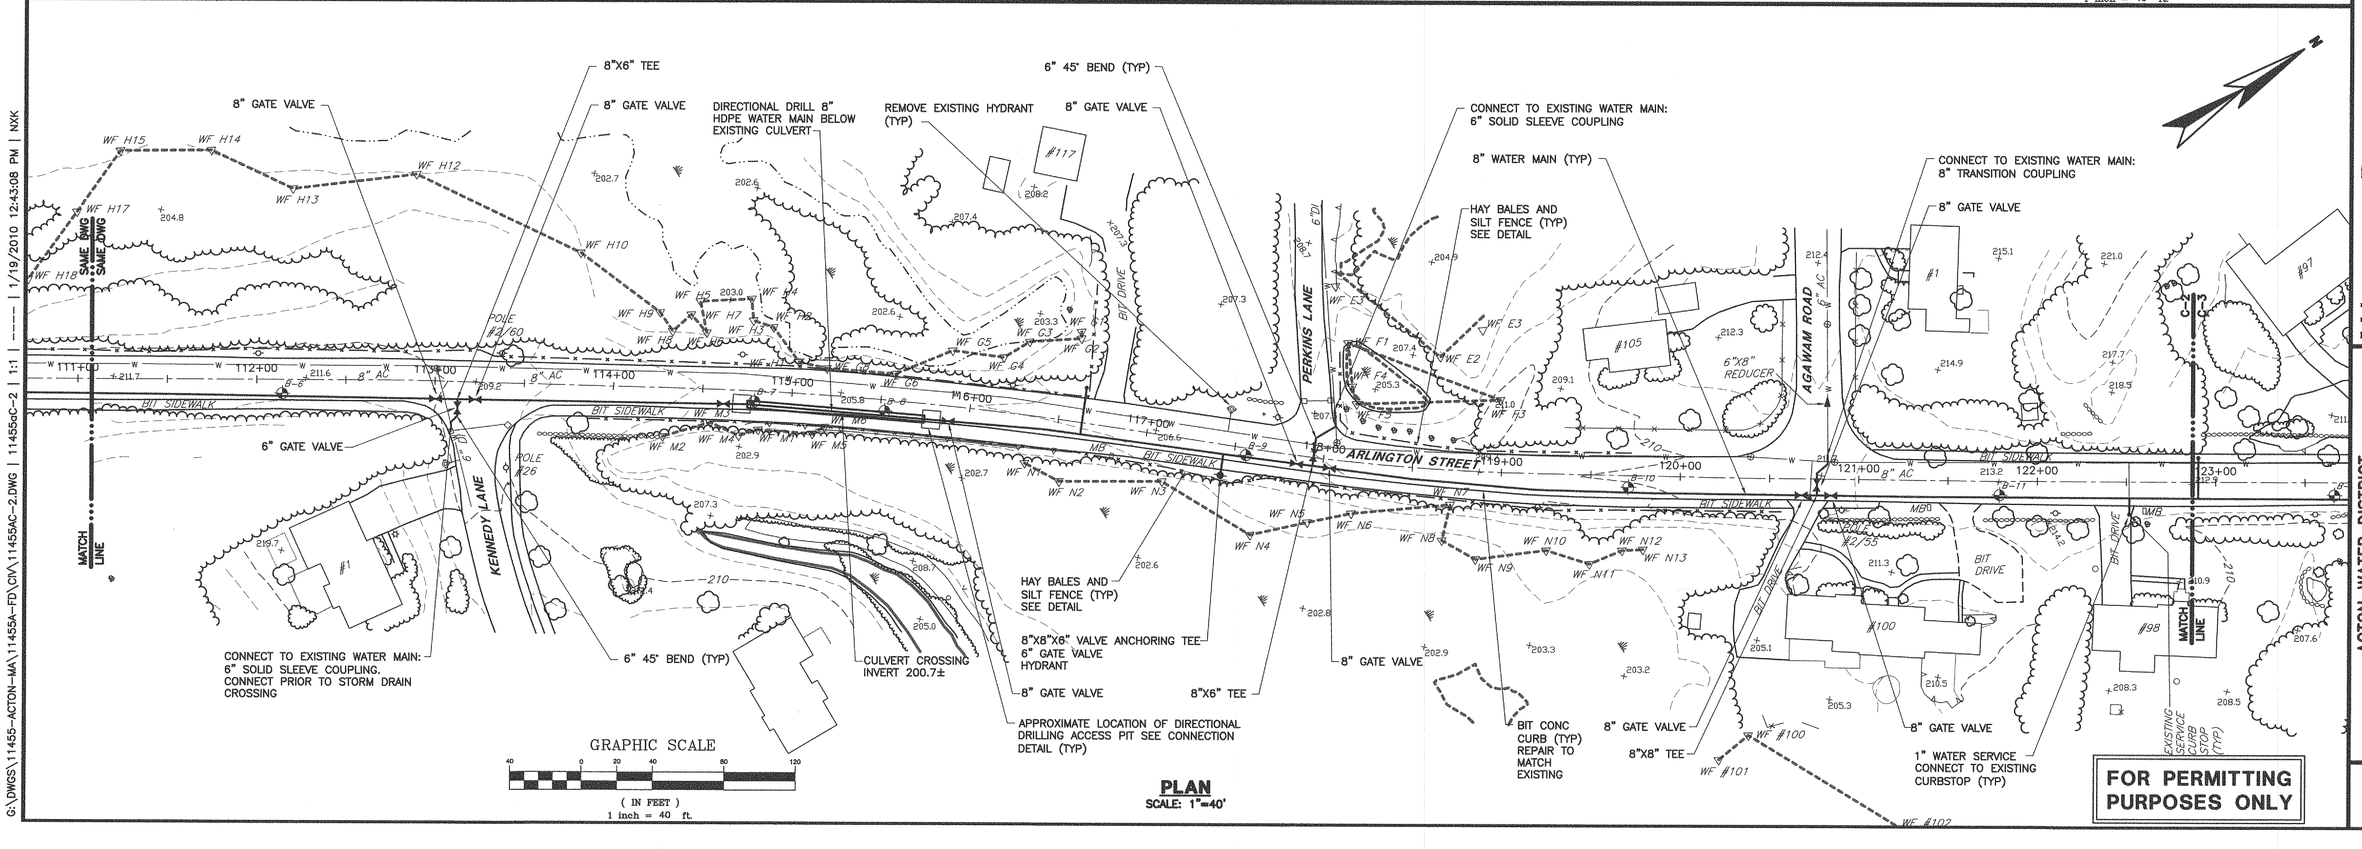

PLAN
SCALE: 1"=40'

FOR PERMITTING PURPOSES ONLY

NO	SUBMISSIONS/REVISIONS	APP'D	DATE
	PERMITTING REVIEW	RGP	1/10

DRAWN BY TAP
CHECKED BY NXK
DATE 1-19-10
APPROVED BY RGP
DATE 1-19-10
BOOK NO.
PROJECT NO.
SCALE AS NOTED

COMMONWEALTH OF MASSACHUSETTS
RICHARD G. PROTASOWICKI
CIVIL
No. 41685
REGISTERED PROFESSIONAL ENGINEER

WRIGHT-PIERCE
Engineering a Better Environment
Offices Throughout New England
888.621.8156 | www.wright-pierce.com

ACTON WATER DISTRICT
ACTON, MASSACHUSETTS
ARLINGTON STREET
WATER MAIN REPLACEMENT

ARLINGTON STREET PLAN VIEWS I
STA 100+00 TO STA 123+00

DRAWING
C-2

LAST SAVED BY: TAP 1/19/2010 12:13 PM

G:\DWGS\11455-ACTON-MA\11455A-FD\CIV\11455AC-2.DWG | 11455aC-2 | 1:1 | ---- | 1/19/2010 12:43:08 PM | NXK