RIGHT SIDE ELEVATION SCALE: 1/8" = 1'-0

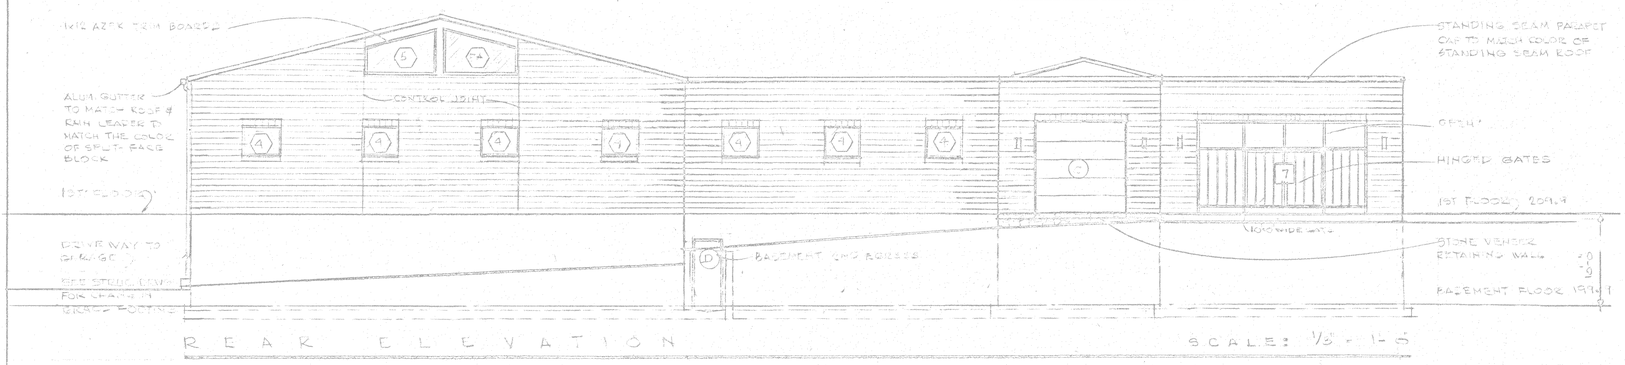

REAR ELEVATION SCALE: 1/8" = 1'-0

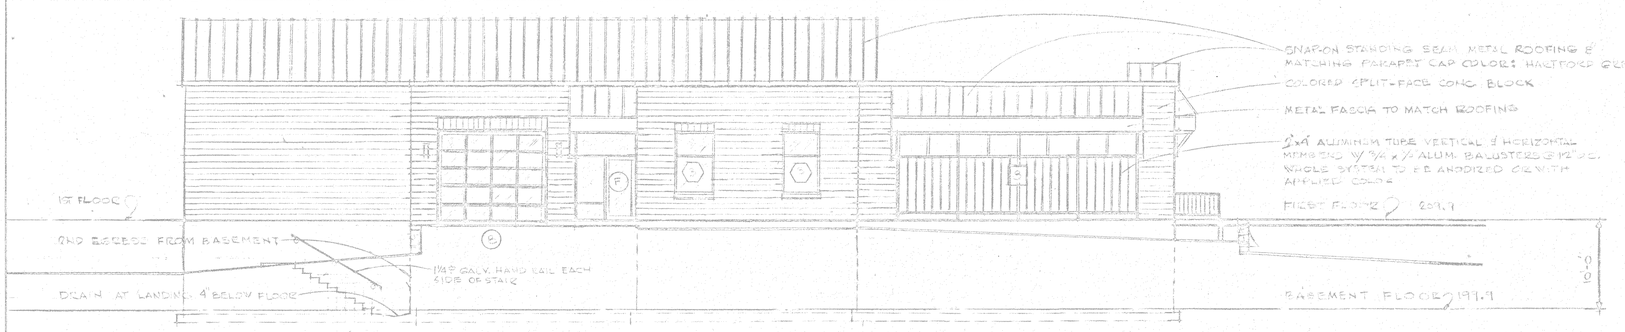

LEFT SIDE ELEVATION SCALE: 1/8" = 1'-0"

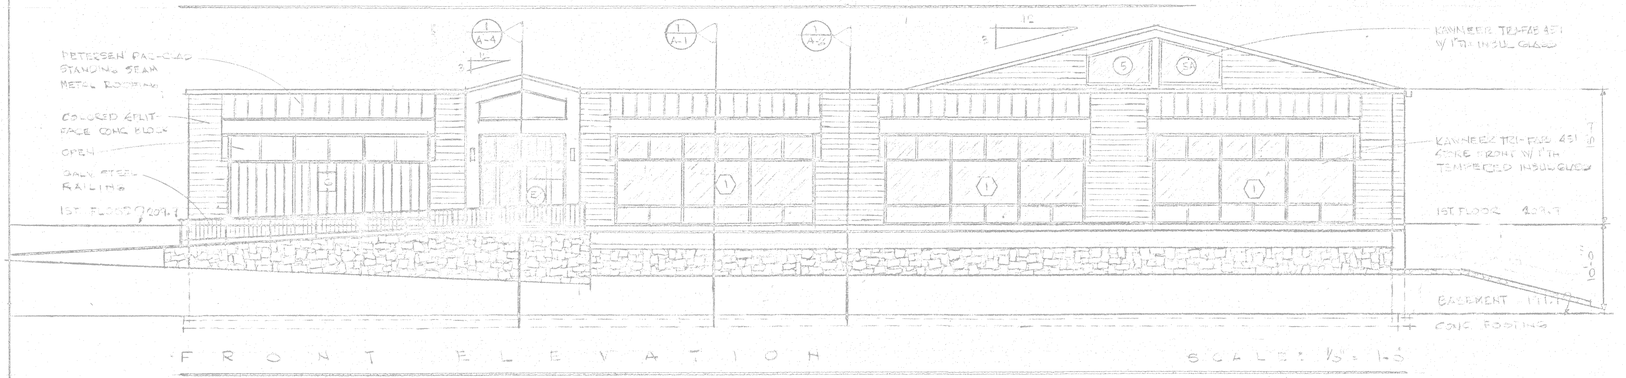

FRONT ELEVATION SCALE: 1/8" = 1'-0

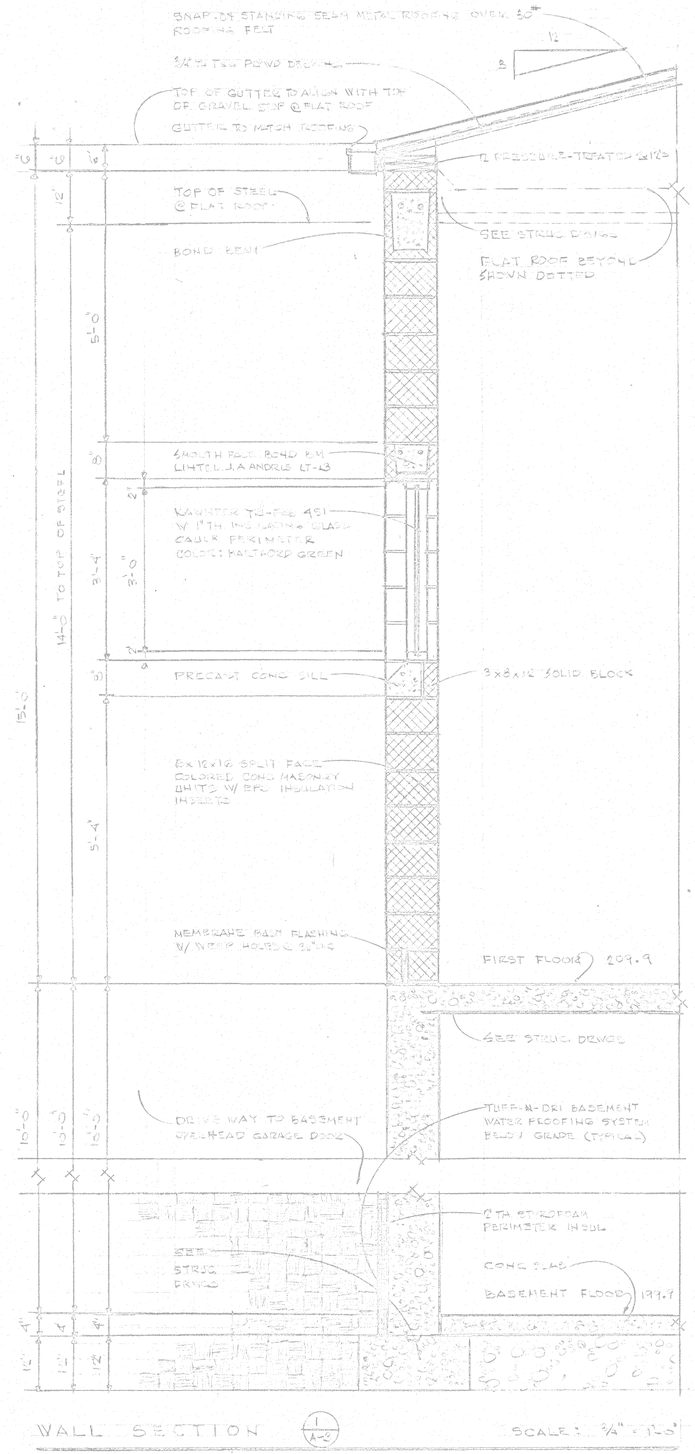

WALL SECTION (1/A-2) SCALE: 3/4" = 1'-0"

GENERAL NOTES

1. PITCHED ROOFING & CANOPIES: PAC-CLAD PETERSON ALUMINUM STANDING SEAM METAL ROOFING COLOR: HARTFORD GREEN
2. SPLIT-FACE CONC BLOCK COLOR: J.A. ANDRUS LT-13 COLORED MORTAR TO MATCH

REVISIONS

NO	DATE	LOCATION

COUNTRY PROPERTIES, LLC AND FLEXIBLE, LLC
429-433 GREAT ROAD ACTON, MASS

E.J. PERPELAKIS ASSOCIATES ARCHITECTS
SUITE 201 175 GREAT ROAD ACTON MASSACHUSETTS 01720

EXTERIOR ELEVATIONS
WALL SECTION (1/A-2)

SCALE: 1/8" = 1'-0"
DATE: MARCH 13, 2006
DRAWN BY: EJP
PROJECT NO: 05-4

SHEET A-3 OF 9