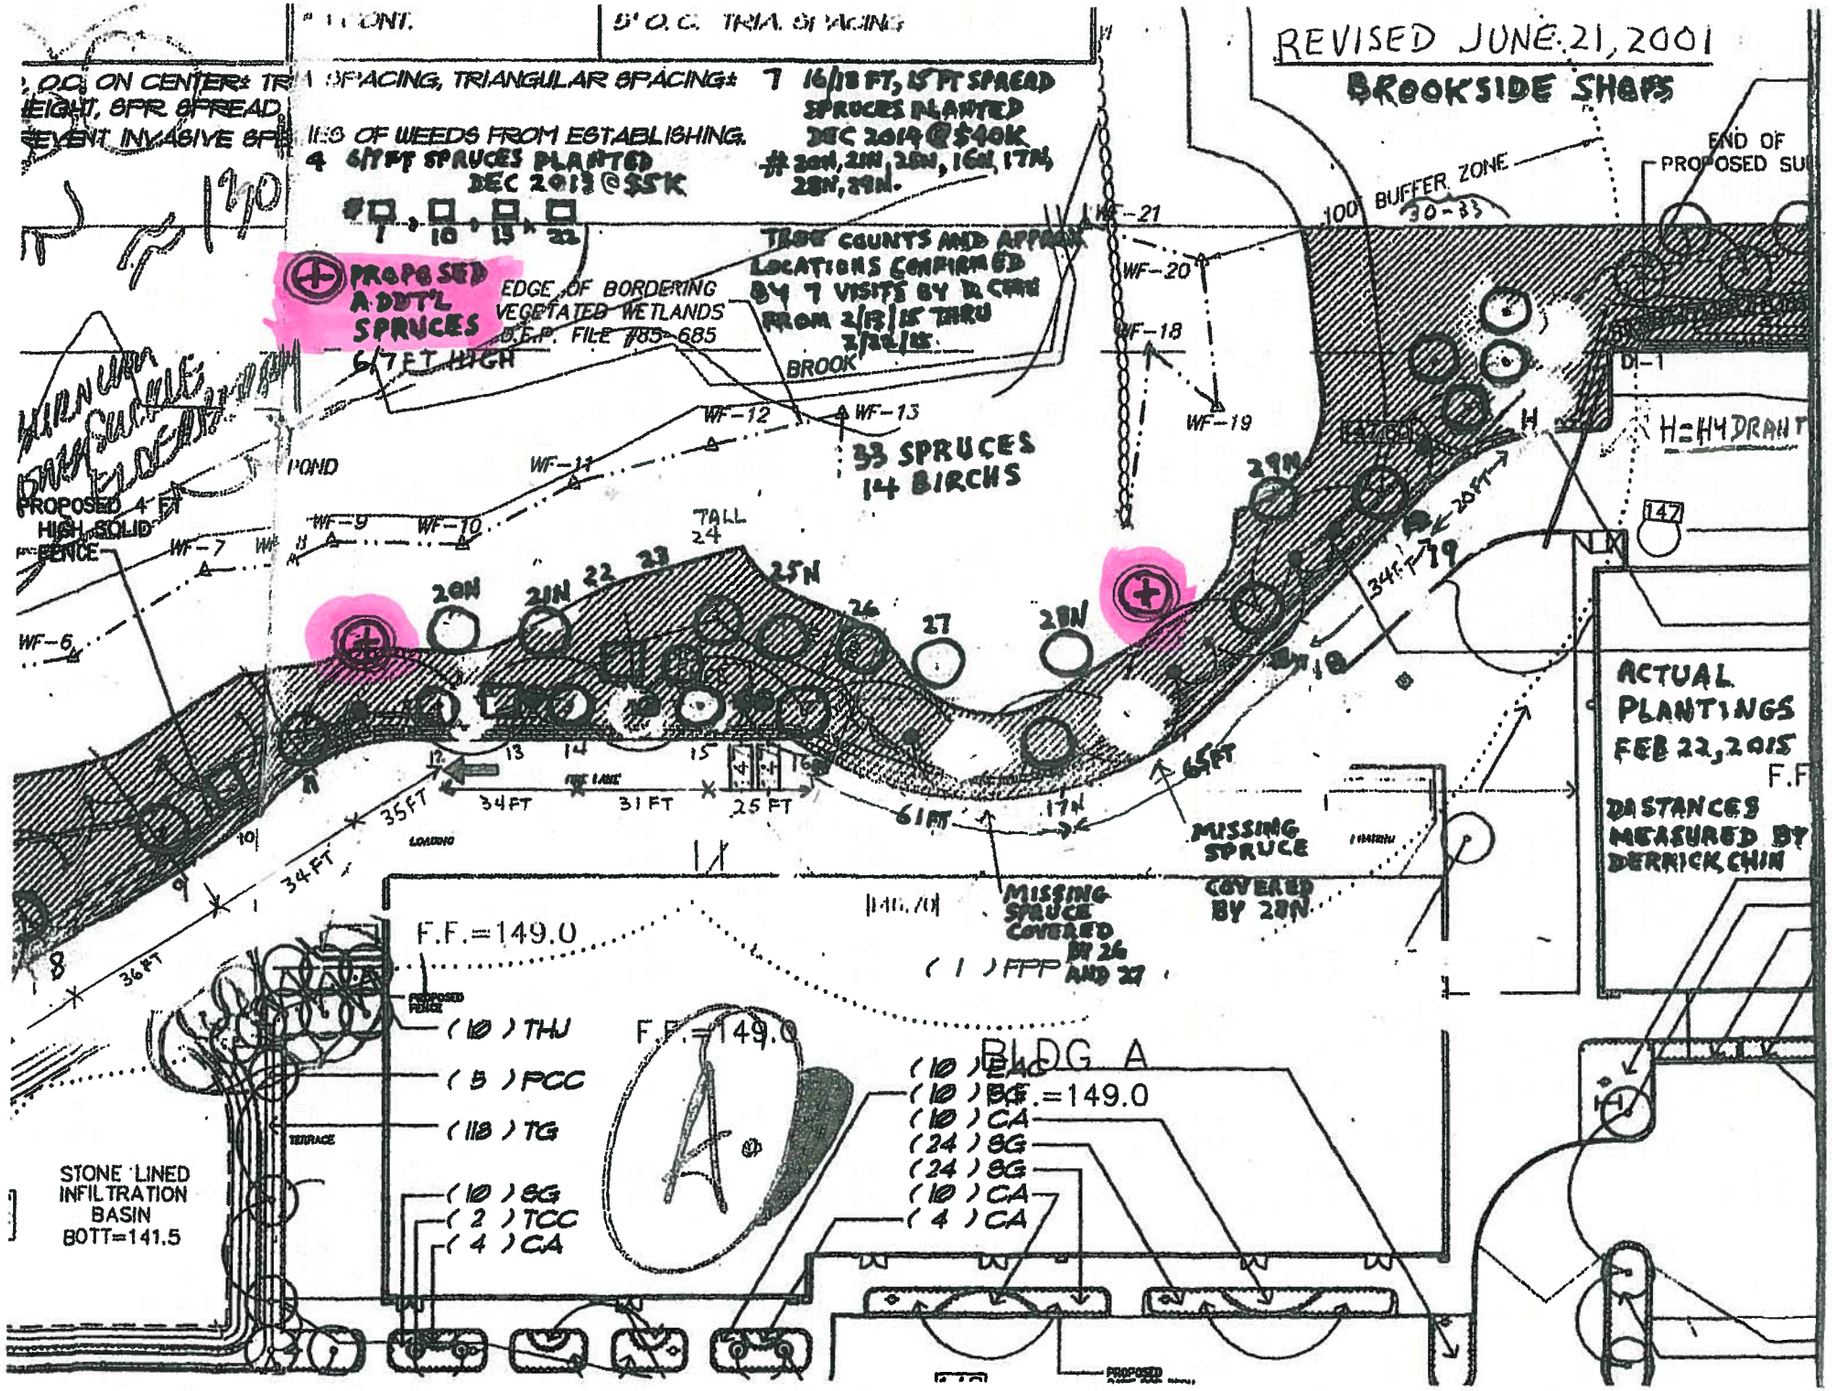
REVISED JUNE 21, 2001
BROOKSIDE SHOPS
5' O.C. TRIA. SPACING
O.C. ON CENTER: TRIA SPACING, TRIANGULAR SPACING:
HEIGHT, SPR SPREAD
PREVENT INVASIVE SPECIES OF WEEDS FROM ESTABLISHING.
4 6/7FT SPRUCES PLANTED DEC 2013 @ $5K
7 16/18 FT, 15 FT SPREAD SPRUCES PLANTED DEC 2014 @ $40K
20N, 21N, 25N, 16N, 17N, 28N, 29N.
PROPOSED ADDT'L SPRUCES 6/7FT HIGH
EDGE OF BORDERING VEGETATED WETLANDS D.E.P. FILE #85-685
TREE COUNTS AND APPROX LOCATIONS CONFIRMED BY 7 VISITS BY D. CHIN FROM 2/13/15 THRU 2/22/15
BROOK
POND
33 SPRUCES 14 BIRCHS
PROPOSED 4 FT HIGH SOLID FENCE
100' BUFFER ZONE
30-33
END OF PROPOSED SU
H=HYDRANT
147
ACTUAL PLANTINGS FEB 22, 2015
DISTANCES MEASURED BY DERRICK CHIN
MISSING SPRUCE COVERED BY 26 AND 27
MISSING SPRUCE COVERED BY 28N
(1) FPP
F.F.=149.0
(10) THJ
(5) PCC
(118) TG
(10) SG
(2) TCC
(4) CA
BLDG A
(10) EAC
(10) SG
(10) CA
(24) SG
(24) SG
(10) CA
(4) CA
STONE LINED INFILTRATION BASIN BOTT=141.5
TERRACE
LOADING
PROPOSED FENCE
A