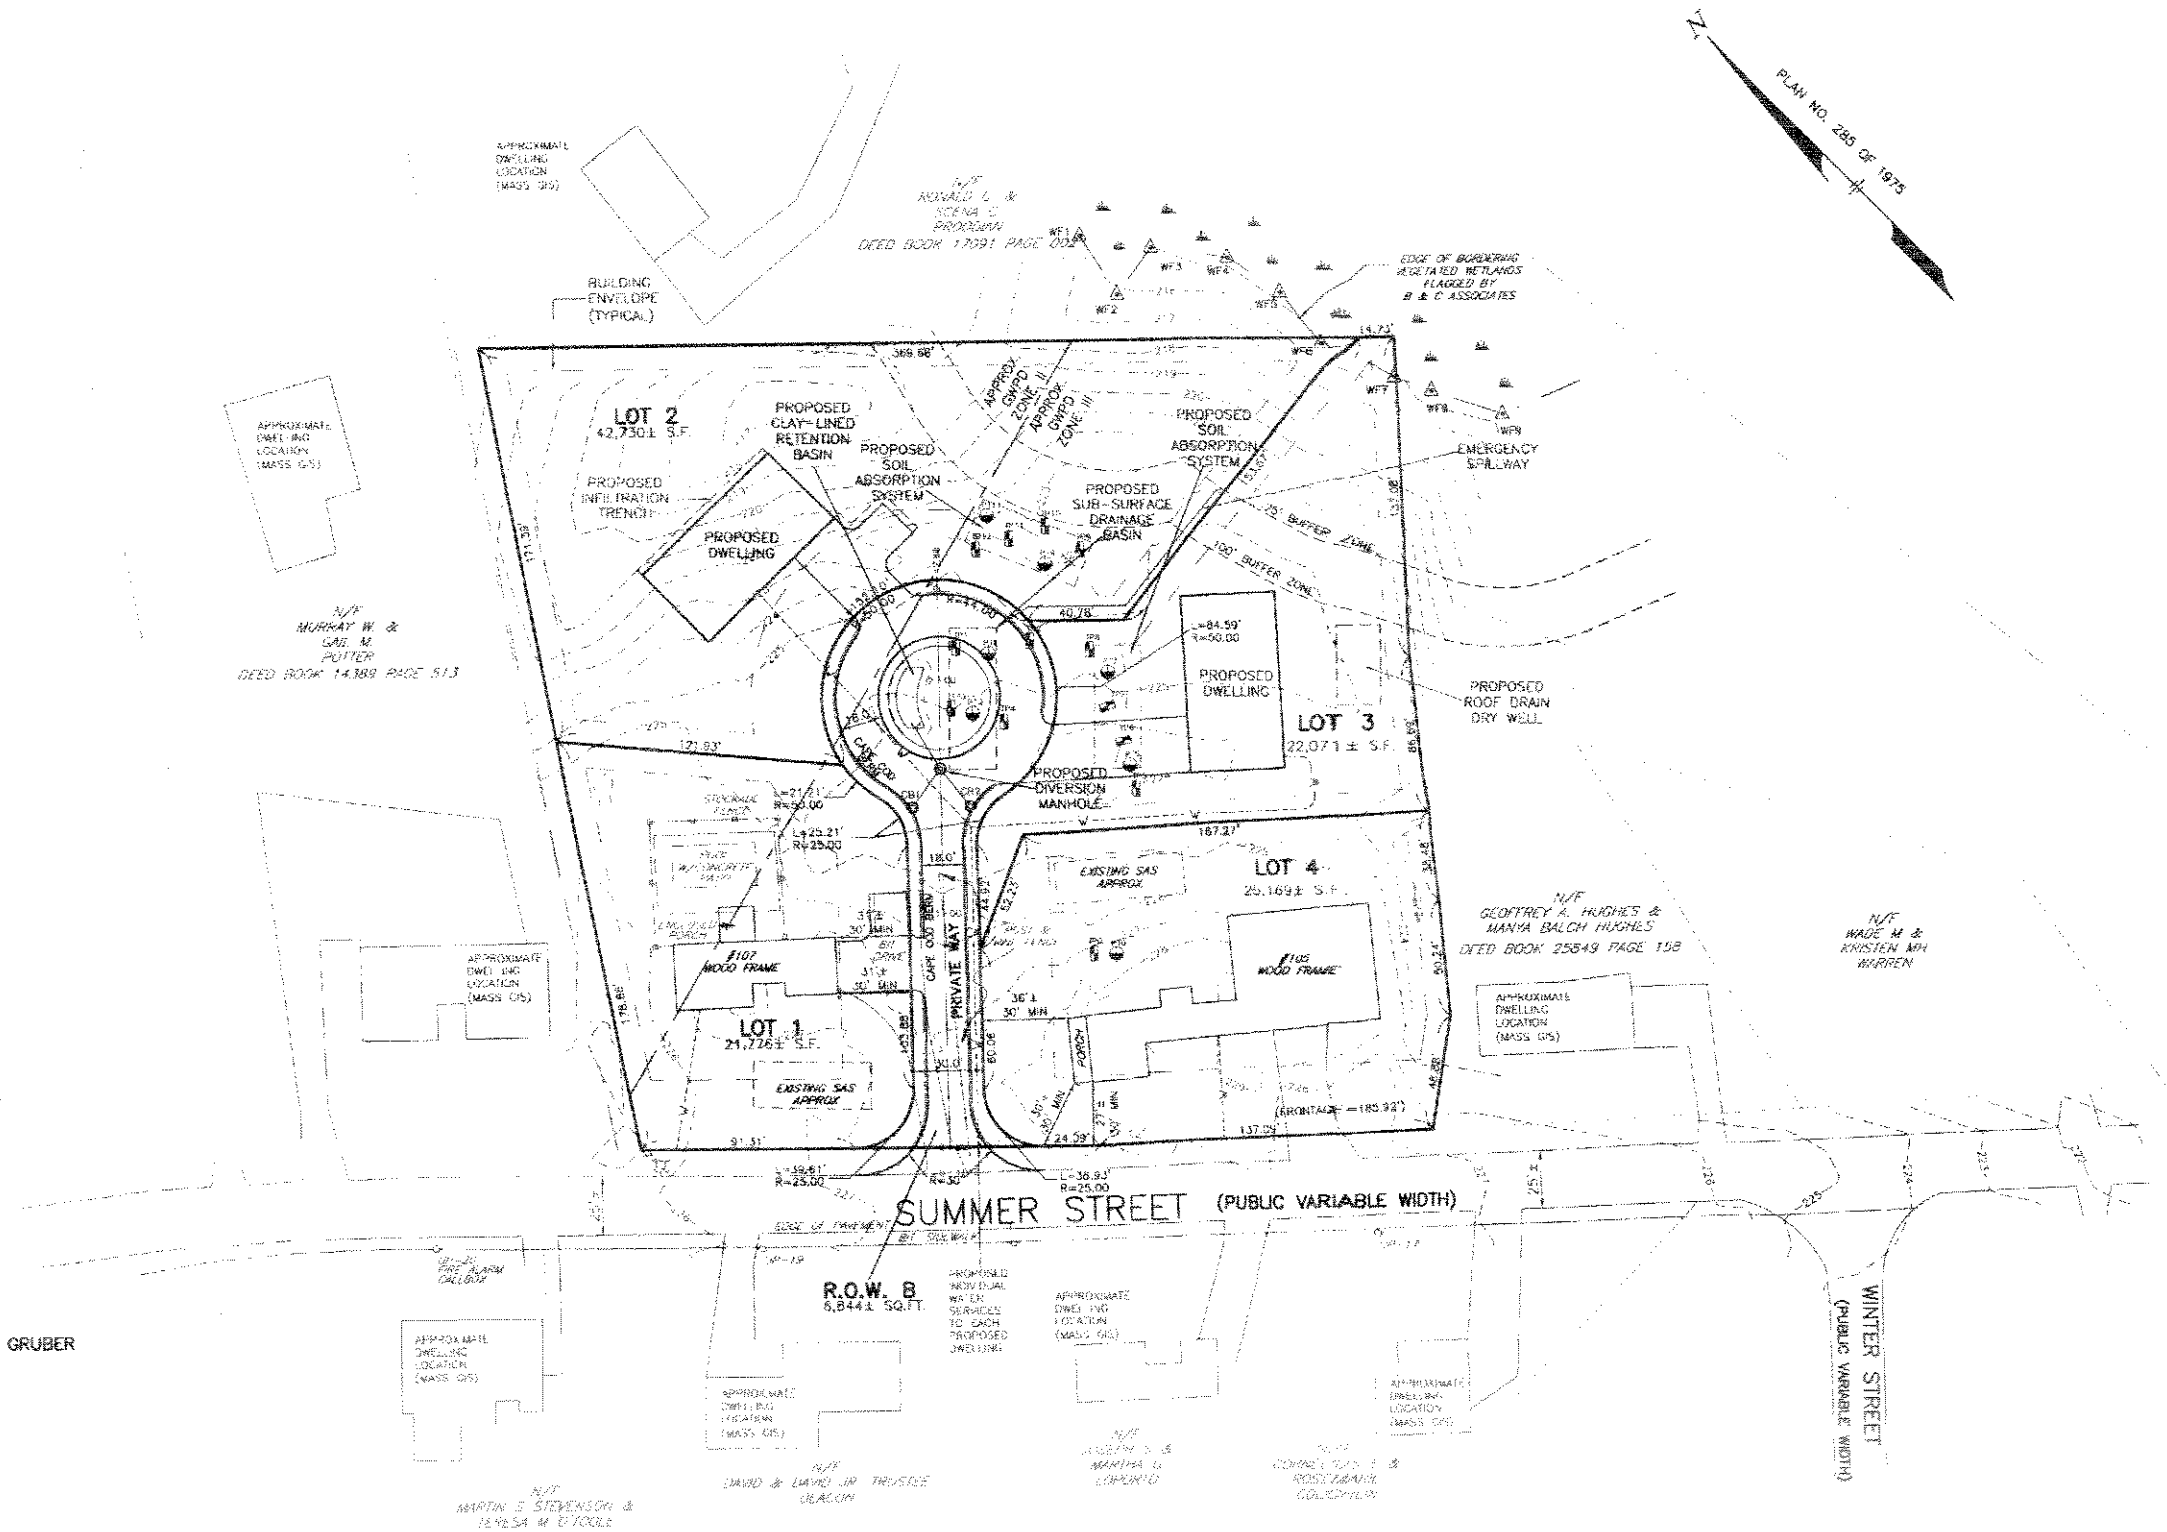

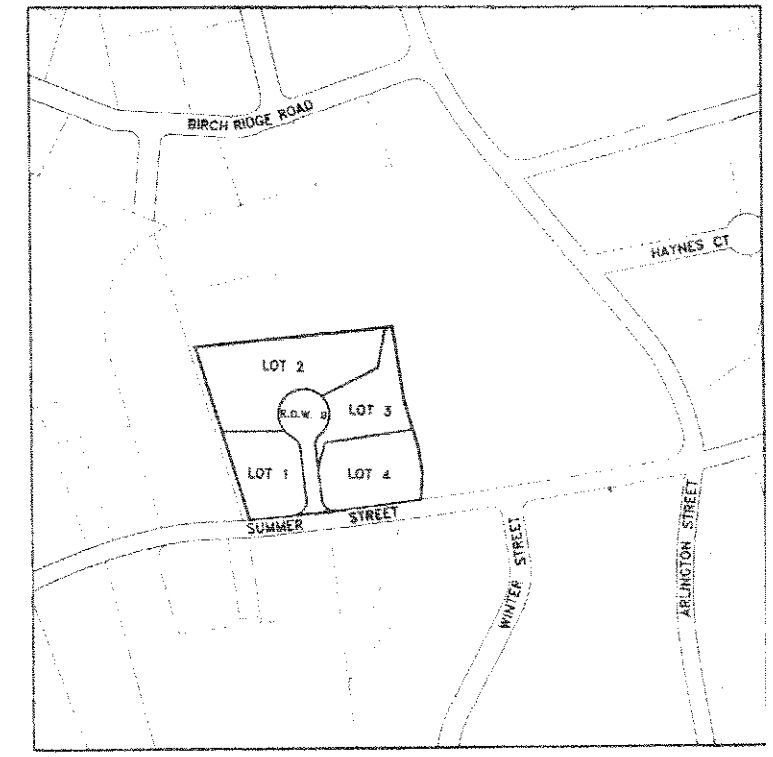

LOCUS MAP
SCALE 1" = 200'

RECORD OWNER:

BENJAMIN A. & JANE A. GRUBER
105 SUMMER STREET
ACTON MA, 01720

NANCY L. MEEHAN
107 SUMMER STREET
ACTON MA, 01720

ZONING DISTRICT:

R2 RESIDENCE 2
GROUNDWATER PROTECTION DISTRICT
ZONES 2 & 3

REFERENCE:

MIDDLESEX REGISTRY OF DEEDS
SOUTH DISTRICT
DEED BOOK 14738 PAGE 217
DEED BOOK 39071 PAGE 338
PLAN NO. 285 OF 1975
ACTON TOWN ATLAS
MAP F-1 PARCELS 110 & 110-1

"PRELIMINARY PLAN"
FOR
SPRING FARM CIRCLE
A RESIDENTIAL COMPOUND
AT 105-107 SUMMER STREET
IN

ACTON, MASSACHUSETTS

(MIDDLESEX COUNTY)

FOR: GRUBER
SCALE: 1"=40' MAY 02, 2006

STAMSKI AND MCNARY, INC.
80 HARRIS STREET ACTON, MASSACHUSETTS
ENGINEERING - PLANNING - SURVEYING

0 20 40 80 120 160 FT

(3511PRELIM-2.dwg) 105 SUMMER STREET SM-3511