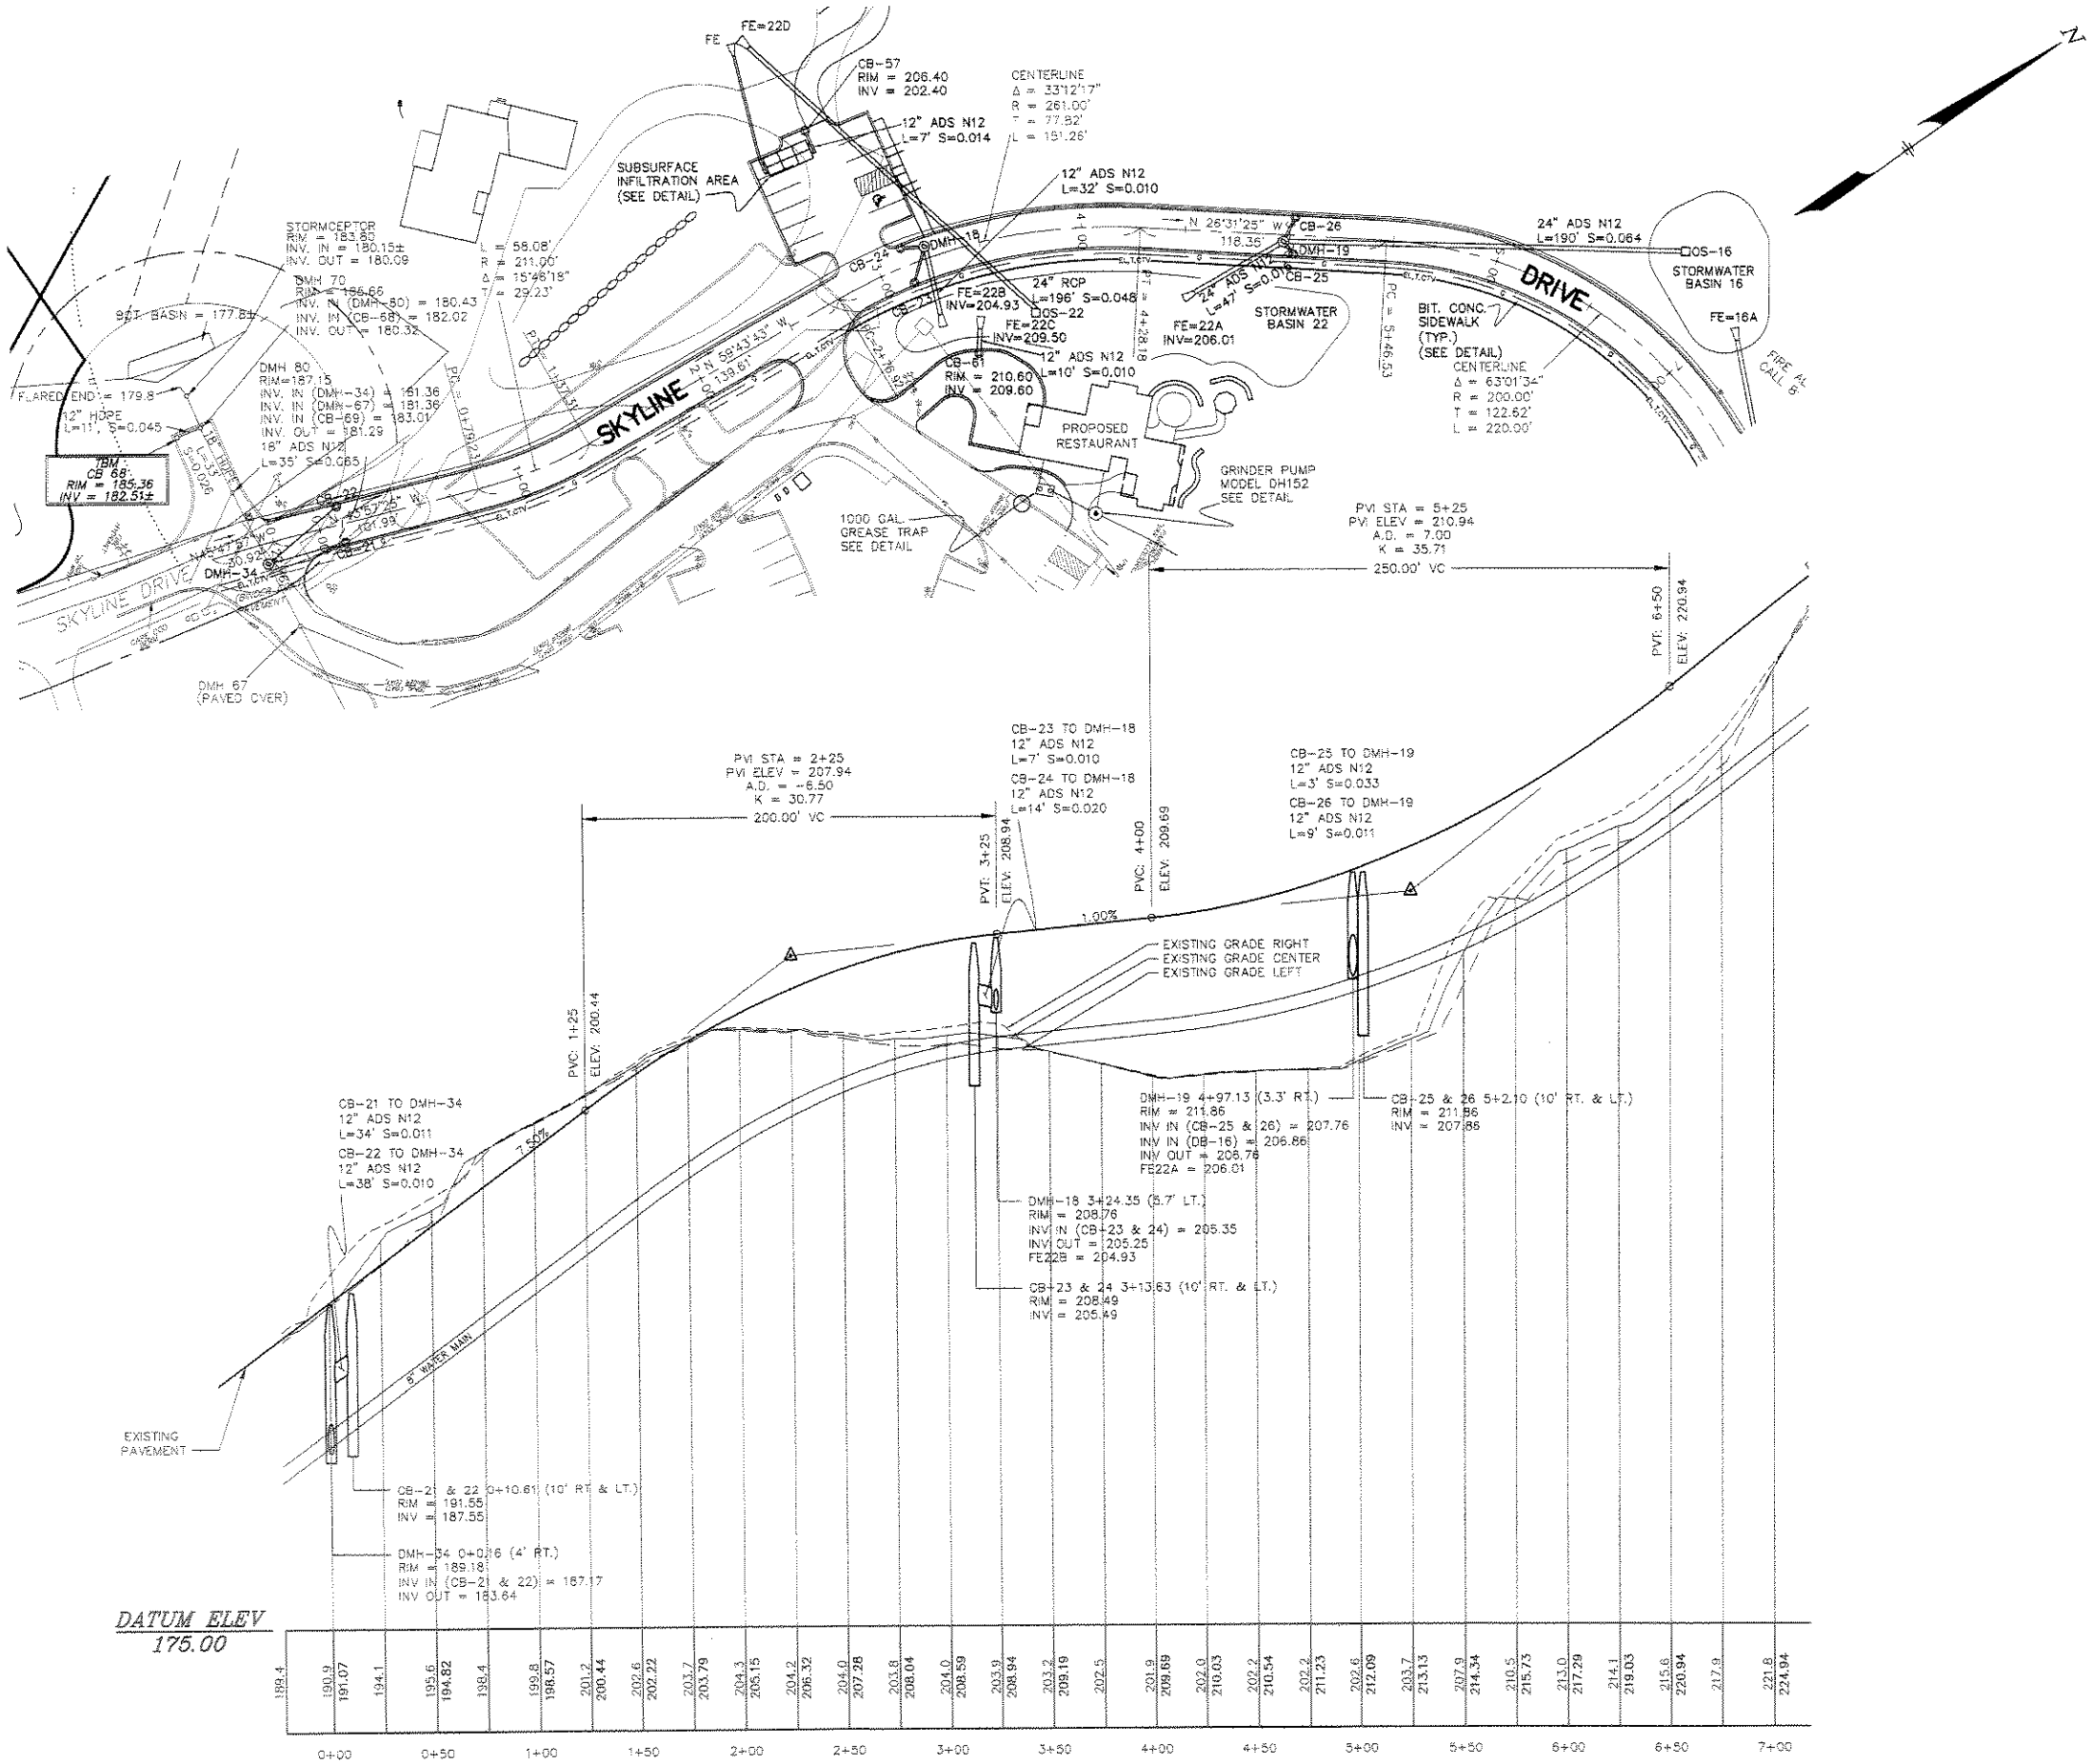

LEGEND:

CB-1	PROPOSED CATCH BASIN
DMH-1	PROPOSED DRAIN MANHOLE
DI-1	PROPOSED DROP INLET
	PROPOSED DRAIN PIPE
E,T,CTV	PROPOSED ELECTRIC, TELEPHONE, & CABLE T.V.
W	PROPOSED WATER MAIN, TEE, HYDRANT, GATE VALVE
S	PROPOSED SEWER

I, CLERK OF THE TOWN OF ACTON, MASSACHUSETTS HEREBY CERTIFY THE NOTICE OF APPROVAL OF THIS PLAN BY THE ACTON PLANNING BOARD HAS BEEN RECEIVED AND RECORDED AT THIS OFFICE AND NO APPEAL WAS RECEIVED DURING THE TWENTY DAYS NEXT AFTER SUCH RECEIPT AND RECORDING OF SAID NOTICE.

DATE

TOWN CLERK

THIS PLAN IS SUBJECT TO A SENIOR RESIDENCE SPECIAL PERMIT WITH CONDITIONS AND LIMITATIONS, DATED _____

APPROVED BY:
TOWN OF ACTON
PLANNING BOARD

DATE

THE RESIDENCES AT QUAIL RIDGE
SENIOR RESIDENCE SPECIAL PERMIT
ACTON, MASSACHUSETTS
(MIDDLESEX COUNTY)

PLAN AND PROFILE (SKYLINE DRIVE)
STA 0+00 TO STA 7+00
FOR: QUAIL RIDGE COUNTRY CLUB, LLC
SCALE: 1"=40' JULY 18, 2007

STAMSKI AND McNARY, INC.
80 HARRIS STREET ACTON, MASS.
ENGINEERING – PLANNING – SURVEYING
0 20 40 80 160

(3283B PLPR 2.dwg) Sheet 30 of 43 SM-3283B

COMMONWEALTH OF MASSACHUSETTS WILLIAM F. McNARY No. 30783 PROFESSIONAL LAND SURVEYOR

COMMONWEALTH OF MASSACHUSETTS JOSEPH MARCH CIVIL No. 40472 PROFESSIONAL ENGINEER

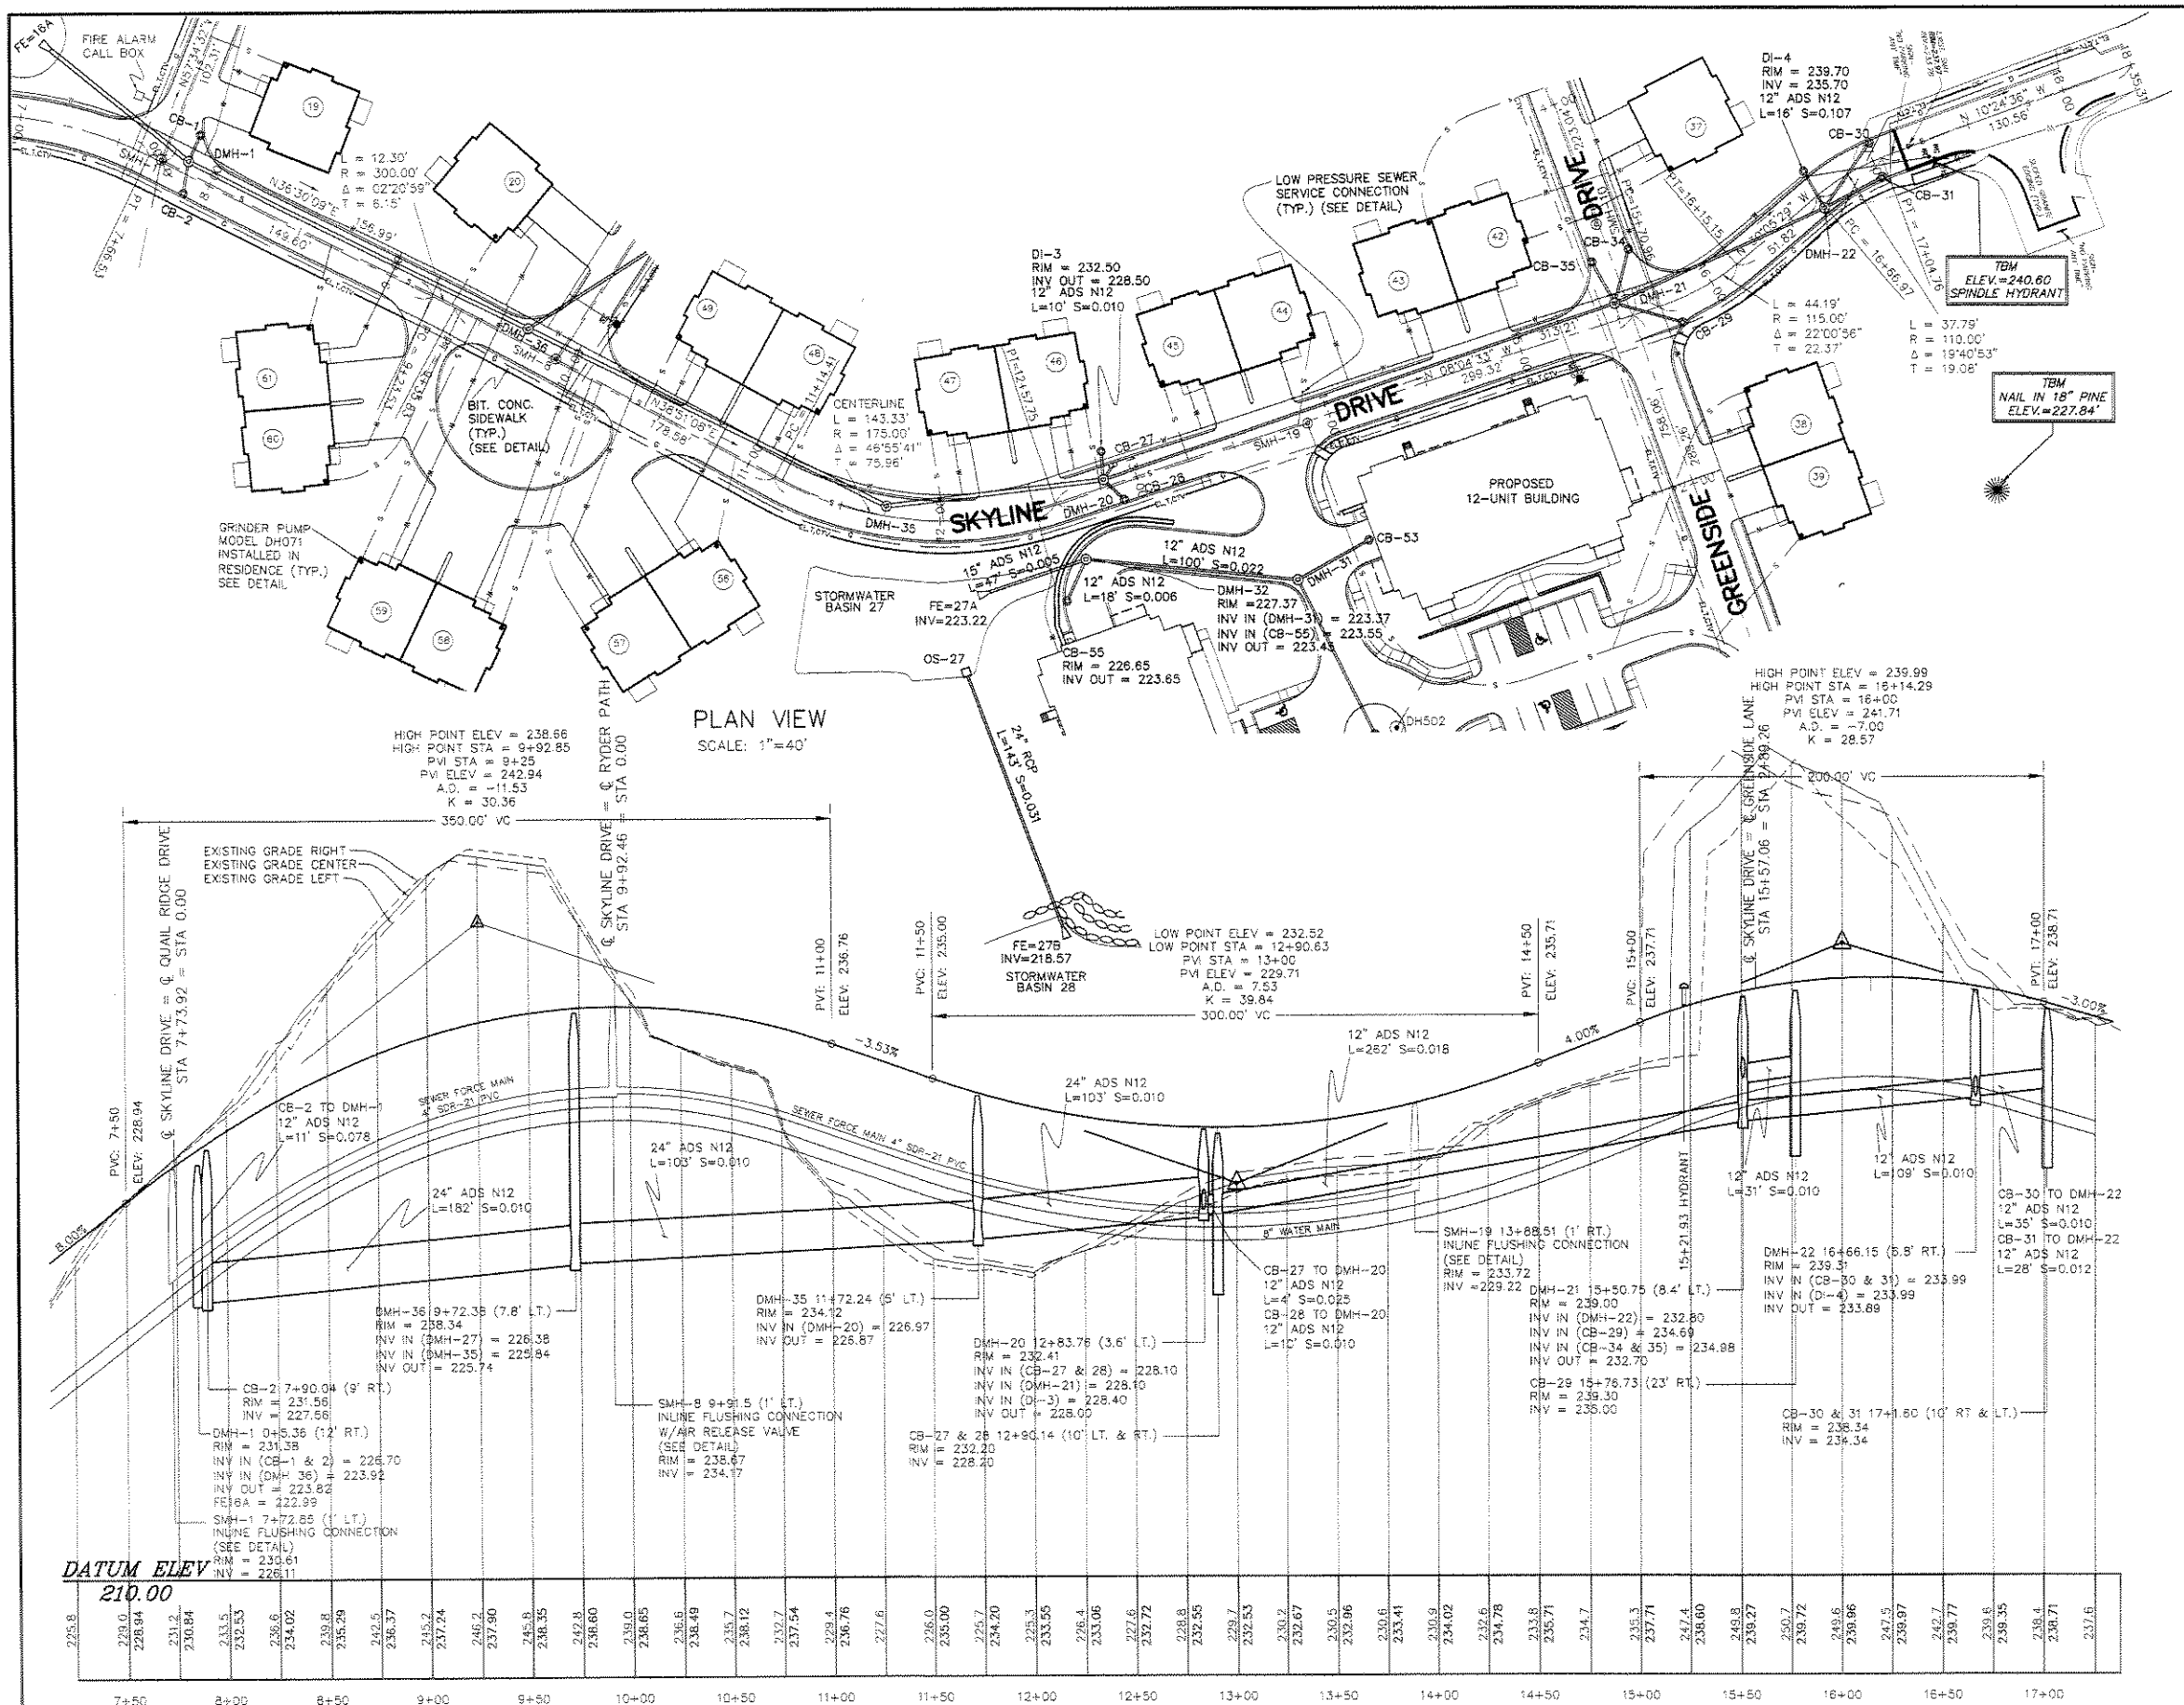

LEGEND:

CB-1	PROPOSED CATCH BASIN
DMH-1	PROPOSED DRAIN MANHOLE
DI-1	PROPOSED DROP INLET
	PROPOSED DRAIN PIPE
E,T,CTV	PROPOSED ELECTRIC, TELEPHONE, & CABLE T.V.
W	PROPOSED WATER MAIN, TEE, HYDRANT, GATE VALVE
S	PROPOSED SEWER

I, CLERK OF THE TOWN OF ACTON, MASSACHUSETTS HEREBY CERTIFY THE NOTICE OF APPROVAL OF THIS PLAN BY THE ACTON PLANNING BOARD HAS BEEN RECEIVED AND RECORDED AT THIS OFFICE AND NO APPEAL WAS RECEIVED DURING THE TWENTY DAYS NEXT AFTER SUCH RECEIPT AND RECORDING OF SAID NOTICE.

DATE

TOWN CLERK

THIS PLAN IS SUBJECT TO A SENIOR RESIDENCE SPECIAL PERMIT WITH CONDITIONS AND LIMITATIONS, DATED _____

APPROVED BY:
TOWN OF ACTON
PLANNING BOARD

DATE

THE RESIDENCES AT QUAIL RIDGE

SENIOR RESIDENCE SPECIAL PERMIT

ACTON, MASSACHUSETTS

(MIDDLESEX COUNTY)

PLAN AND PROFILE (SKYLINE DRIVE)
STA 7+00 TO STA 17+37.31

FOR: QUAIL RIDGE COUNTRY CLUB, LLC

SCALE: 1"=40' JULY 18, 2007

STAMSKI AND McNARY, INC.
80 HARRIS STREET ACTON, MASS.
ENGINEERING – PLANNING – SURVEYING

0 20 40 80 160

(3283B PLPR 2.dwg) Sheet 31 of 43 SM-3283B

COMMONWEALTH OF MASSACHUSETTS WILLIAM F McNARY No. 30759 PROFESSIONAL LAND SURVEYOR

COMMONWEALTH OF MASSACHUSETTS JOSEPH MARCH CIVIL #40473 REGISTERED PROFESSIONAL ENGINEER