2953A

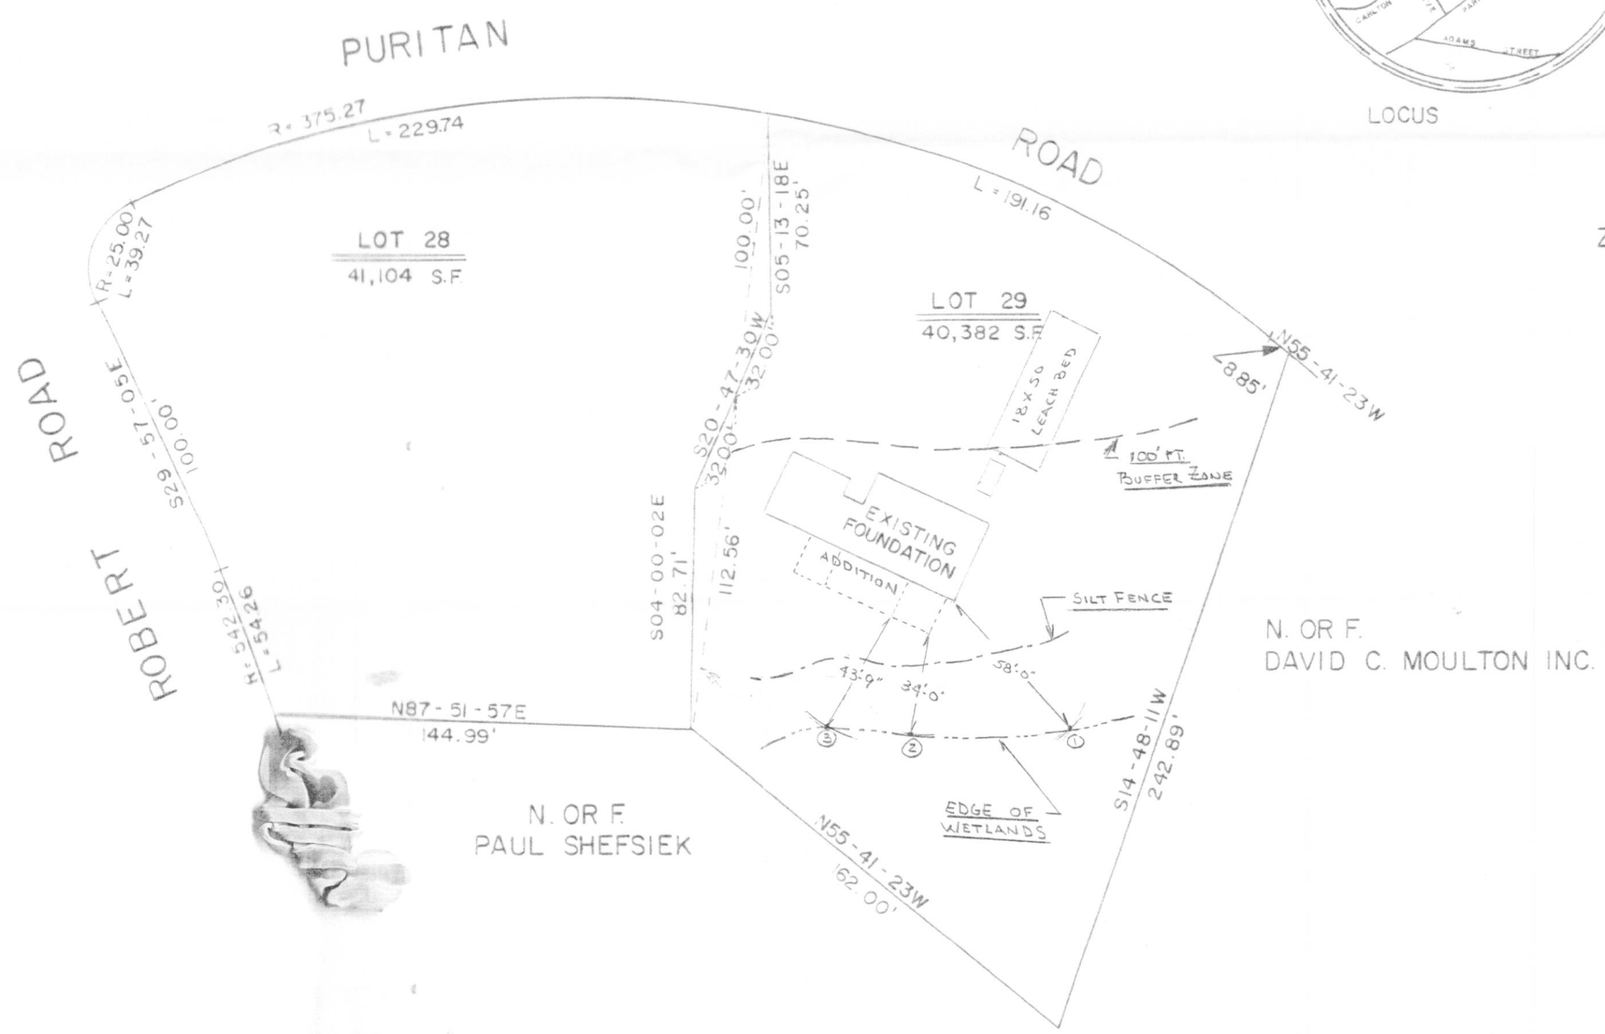

LOCUS

ZONING: RESIDENCE 4

PLAN OF LAND IN
ACTON, MASS.
OWNED BY
DAVID C. MOULTON INC.

I CERTIFY THAT THIS PLAN CONFORMS TO THE RULES AND REGULATIONS OF THE REGISTERS OF DEEDS.

DAVID W. PERLEY

APPROVAL UNDER THE SUBDIVISION CONTROL LAW NOT REQUIRED
ACTON PLANNING BOARD

DATE November 12, 1985

0 20 40 80 120
SCALE IN FEET

SCALE 1" = 40'
JAN. 21, 1985
REV. 2/6/85
REDRAWN 10/31/85

DAVID W. PERLEY
CIVIL ENGINEER
CONCORD, MASS.

2953

RECEIVED
OCT - 4 2007
ACTON CONSERVATION COMMISSION