ACTON PLANNING BOARD

(SPECIAL PERMIT GRANTING AUTHORITY)

THE SPECIAL PERMIT FOR A PLANNED CONSERVATION RESIDENTIAL COMMUNITY UNDER SECTION 9 OF THE TOWN OF ACTON ZONING BYLAW IS HEREBY APPROVED.

DATE: 6/14/89

Gretchen Brattemoe
David Hill
Peter E. Nyman
Louis Phillips
Mary S. Giorgio
Douglas Carnahan

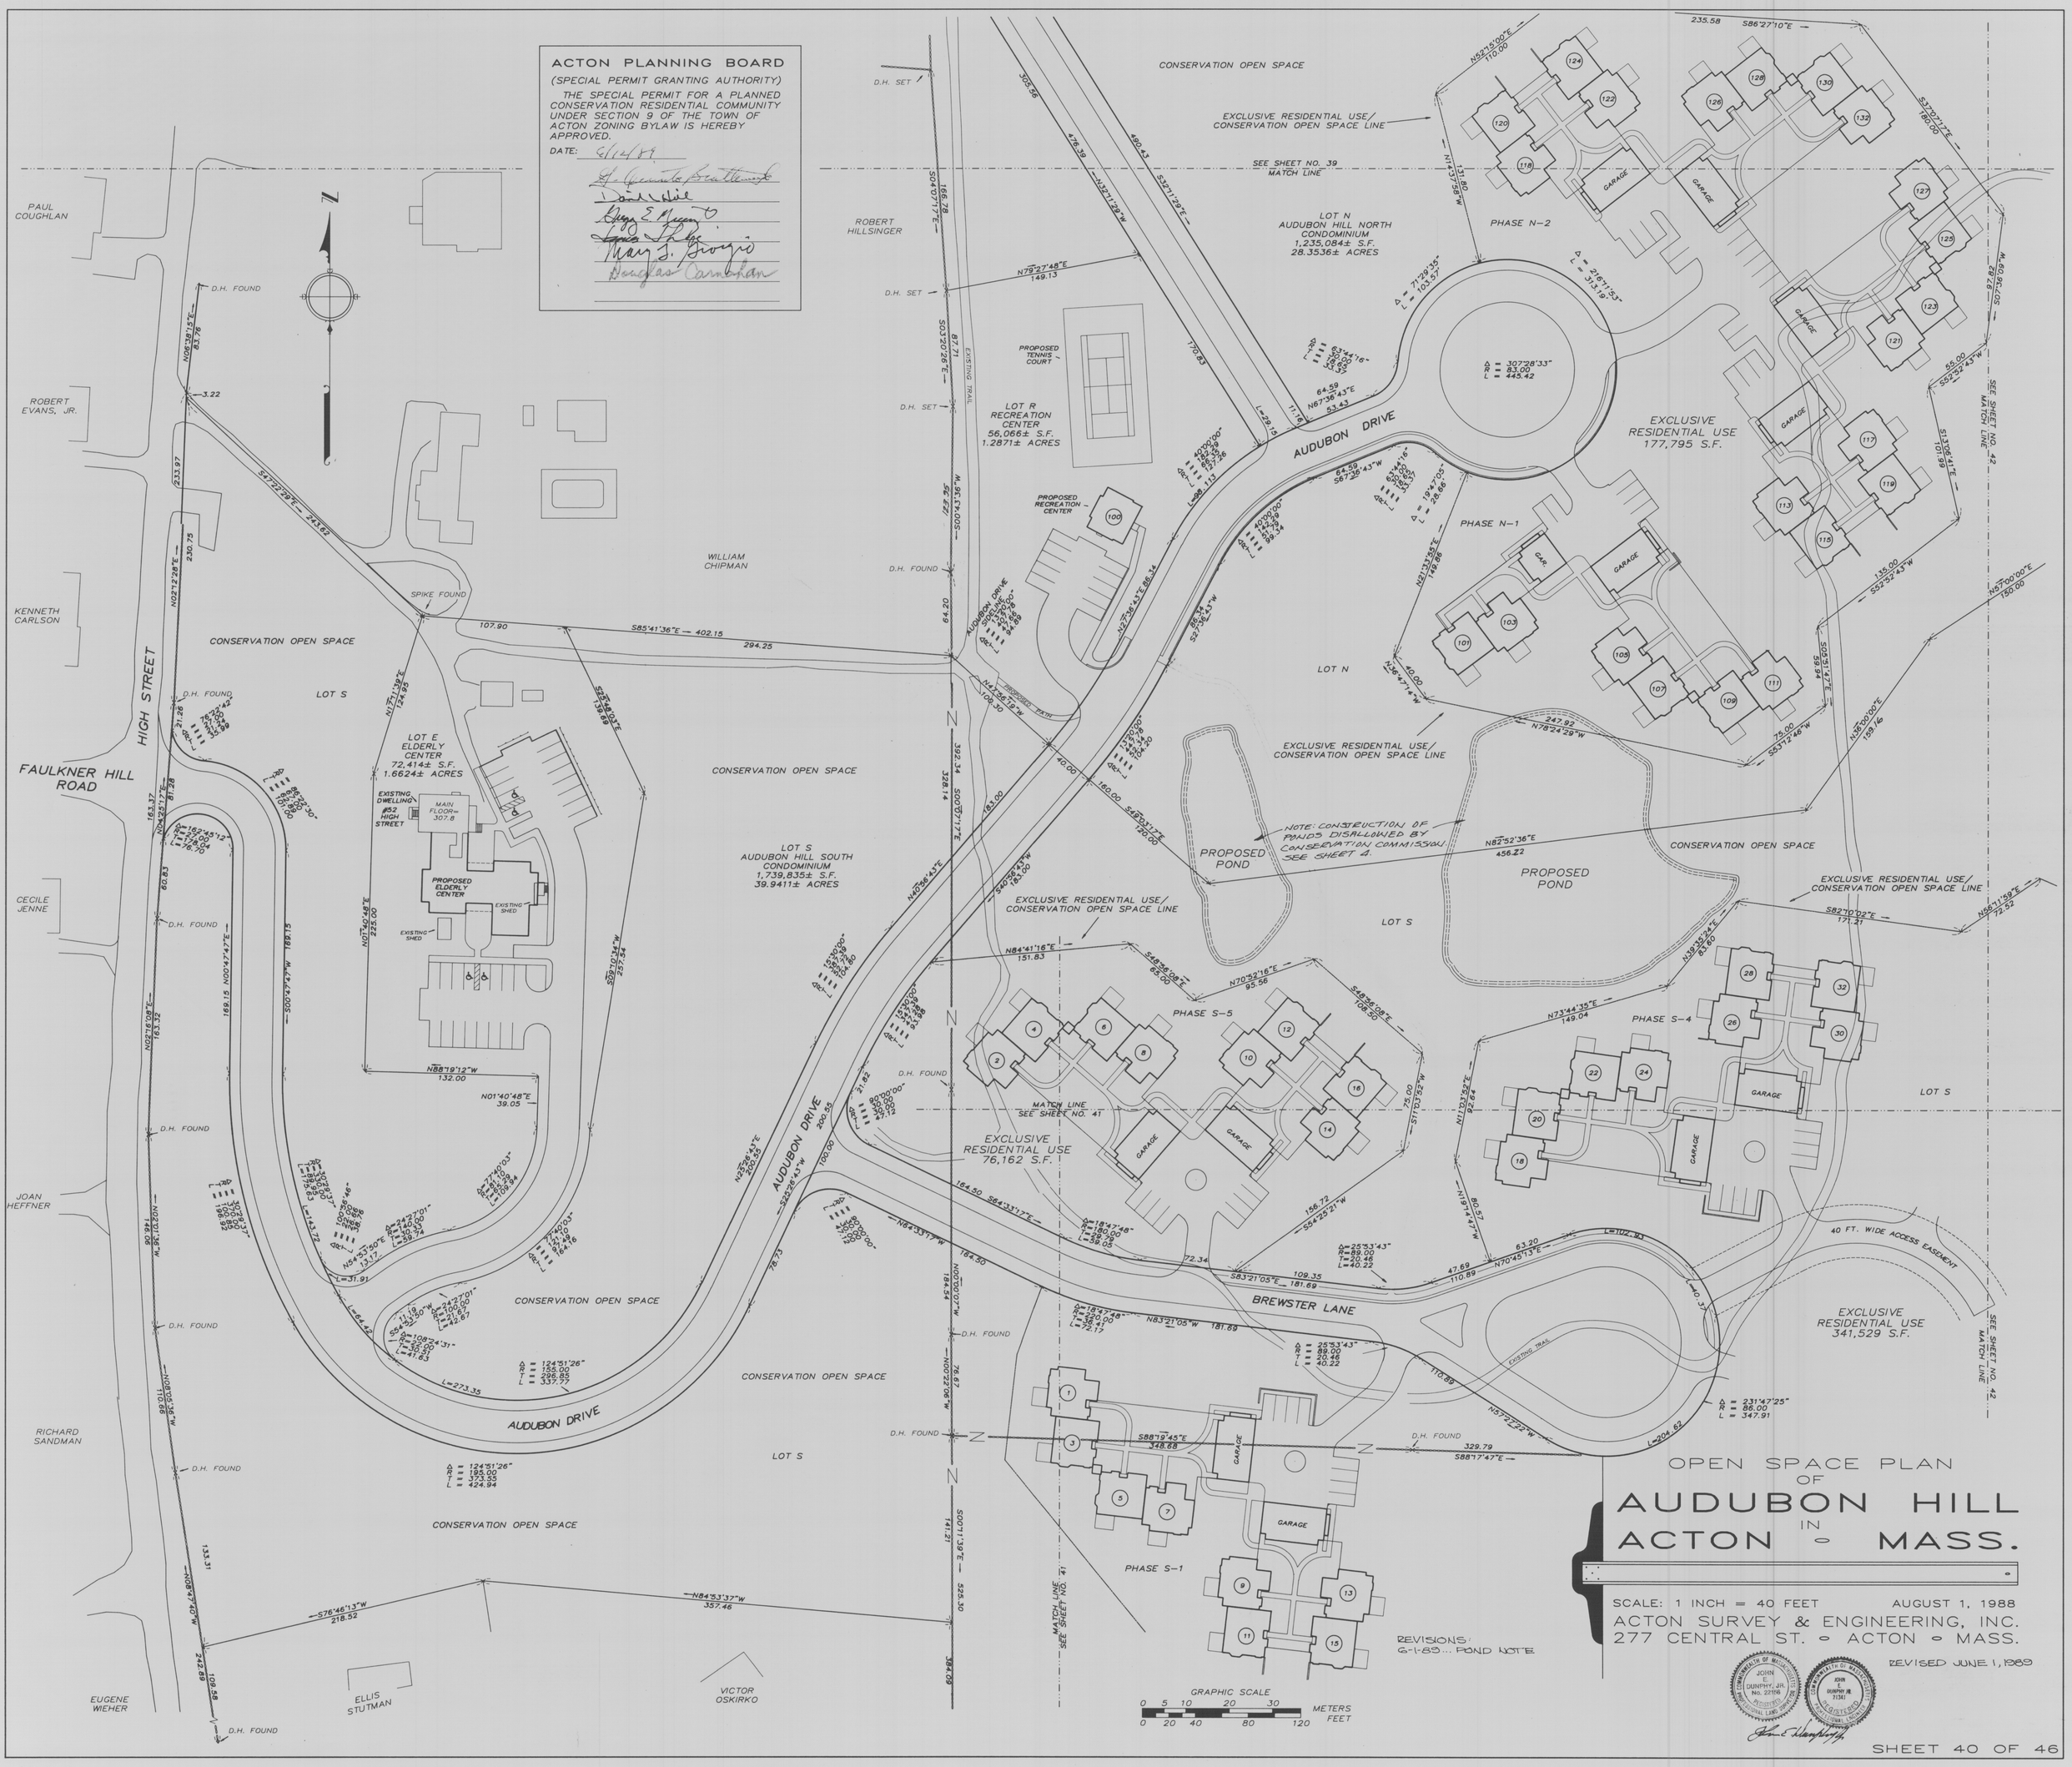

OPEN SPACE PLAN OF AUDUBON HILL IN ACTON - MASS.

SCALE: 1 INCH = 40 FEET AUGUST 1, 1988

ACTON SURVEY & ENGINEERING, INC.
277 CENTRAL ST. - ACTON - MASS.

REVISIONS:
6-1-89... POND NOTE

REVISED JUNE 1, 1989

COMMONWEALTH OF MASSACHUSETTS JOHN E. DUNPHY, JR. No. 22106 PROFESSIONAL LAND SURVEYOR

COMMONWEALTH OF MASSACHUSETTS JOHN E. DUNPHY JR. 21341 REGISTERED PROFESSIONAL ENGINEER

SHEET 40 OF 46