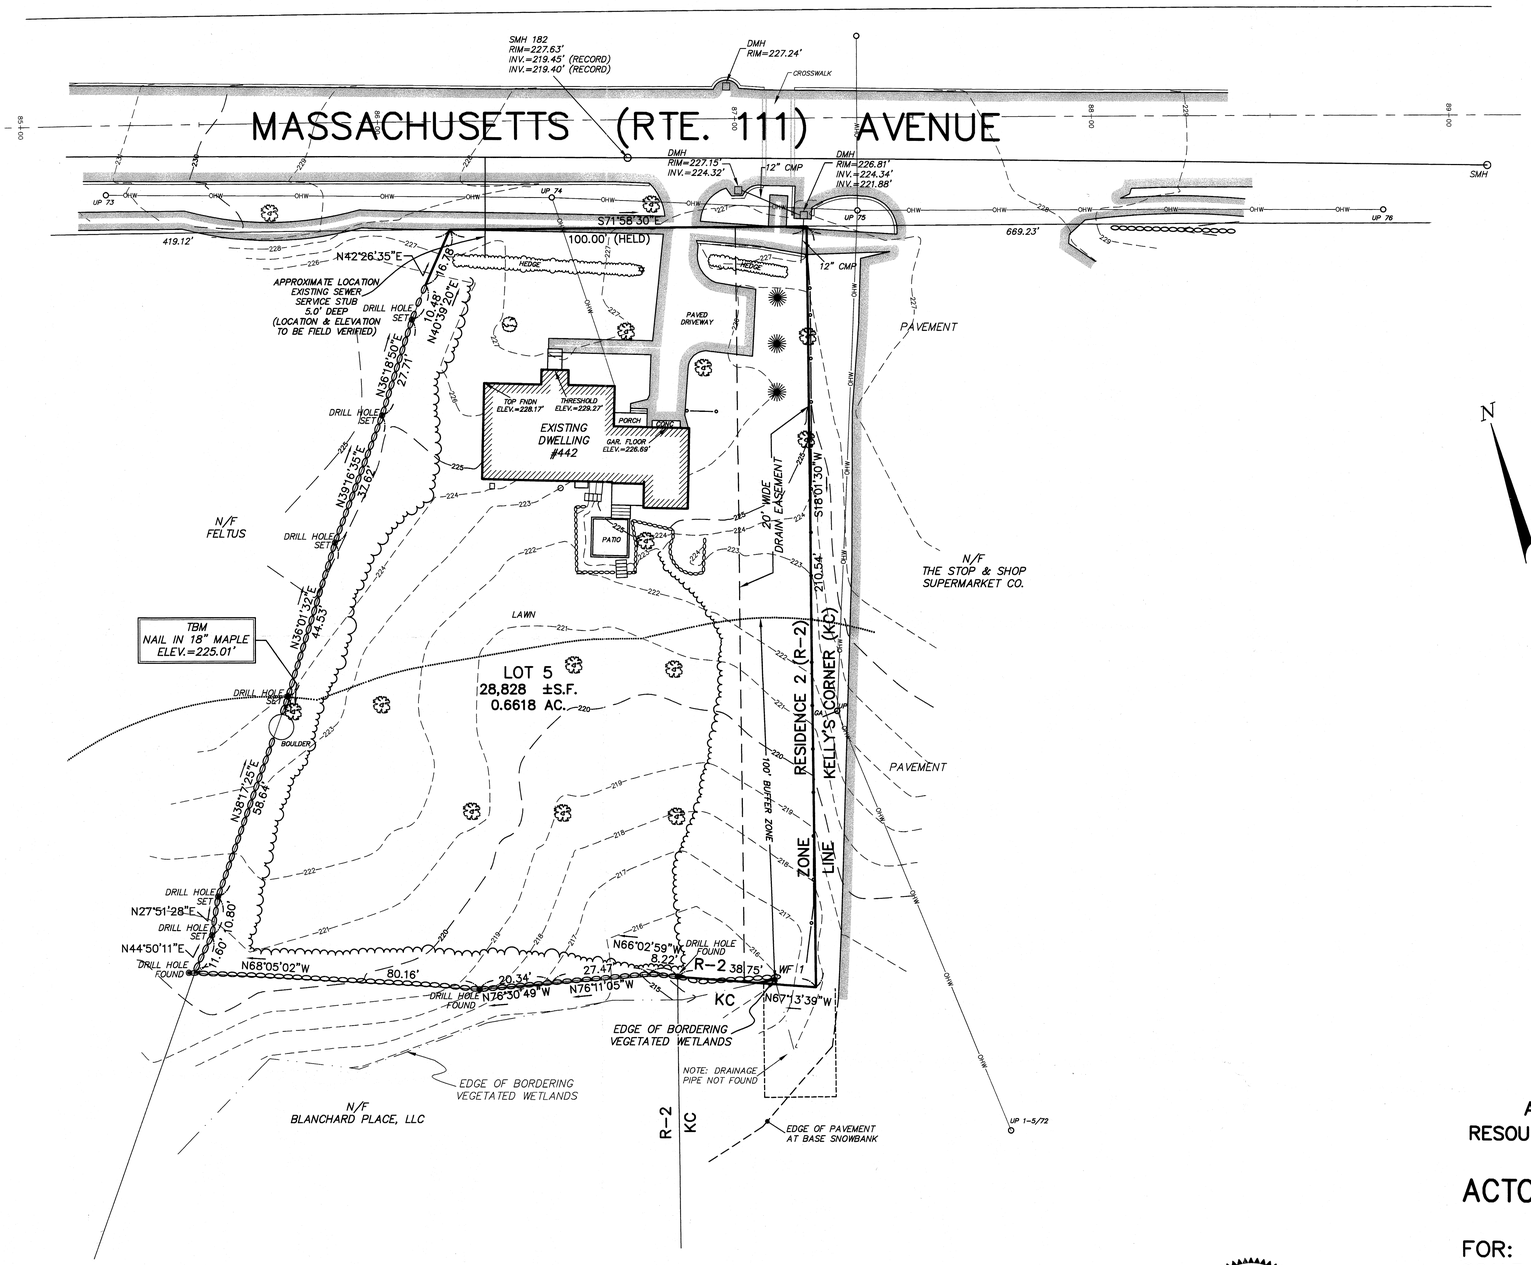

RECORD OWNER

MARGOT A. GRALLERT
442 MASSACHUSETTS AVENUE
ACTON, MA 01720

REFERENCE

MIDDLESEX REGISTRY OF DEEDS
SOUTH DISTRICT
DEED BOOK 13461 PAGE 487
PLAN NO. 116 OF 1951

ZONING DISTRICT

RESIDENCE 2 (R-2)

DATUM

ELEVATIONS SHOWN ON THIS PLAN REFER N.G.V.D. OF 1929.
BENCHMARK USED: MONEL RIVET SET IN SOUTHEAST CORNER OF STONE STEP AT THE ENTRANCE TO THE SOUTH SIDE OF MCCARTHY TOWNE SCHOOL.
ELEVATION=241.31.
BENCHMARK SET: SEE PLAN.

LEGEND

- TREELINE
- STONEWALL
- 225 EXISTING CONTOUR
- 224 EXISTING CONTOUR
- EDGE OF BORDERING VEGETATED WETLANDS
- WF 1 WET FLAG
- FENCE
- TREE

UTILITY NOTE:

ALL UNDERGROUND UTILITIES SHOWN HERE WERE COMPILED ACCORDING TO AVAILABLE RECORD PLANS FROM VARIOUS UTILITY COMPANIES AND PUBLIC AGENCIES AND ARE APPROXIMATE ONLY. ACTUAL LOCATIONS MUST BE DETERMINED IN THE FIELD BEFORE DESIGNING, EXCAVATING, BLASTING, INSTALLING, BACKFILLING, GRADING, PAVEMENT RESTORATION OR REPAIRING. ALL UTILITY COMPANIES, PUBLIC AND PRIVATE, MUST BE CONTACTED INCLUDING THOSE IN CONTROL OF UTILITIES NOT SHOWN ON THIS PLAN. SEE CHAPTER 370., ACTS OF 1963 MASS. WE ASSUME NO RESPONSIBILITY FOR DAMAGES INCURRED AS A RESULT OF UTILITIES OMITTED OR INACCURATELY SHOWN. BEFORE PLANNING FUTURE CONNECTIONS, THE APPROPRIATE PUBLIC UTILITY ENGINEERING DEPARTMENT MUST BE CONSULTED. DIG SAFE TELE. NO. 1-888-344-7233.

COMMONWEALTH OF MASSACHUSETTS
WILLIAM F. McNARY No. 30753
PROFESSIONAL LAND SURVEYOR

ABBREVIATED NOTICE OF
RESOURCE AREA DELINEATION PLAN
IN

ACTON, MASSACHUSETTS

(MIDDLESEX COUNTY)

FOR: STEINBERG
SCALE: 1"=20' JANUARY 22, 2008

STAMSKI AND MCNARY, INC.
80 HARRIS STREET ACTON, MASSACHUSETTS
ENGINEERING - PLANNING - SURVEYING

0 10 20 40 60 80 FT

(4293work.dwg\ANRAD) 442 Massachusetts Avenue SM-4293