I, CLERK OF THE TOWN OF ACTON, MASSACHUSETTS HEREBY CERTIFY THE NOTICE OF THE APPROVAL OF THIS PLAN BY THE ACTON PLANNING BOARD HAS BEEN RECEIVED AND RECORDED AT THIS OFFICE AND NO APPEAL WAS RECEIVED DURING THE TWENTY DAYS NEXT AFTER SUCH RECEIPT AND RECORDING OF SAID NOTICE.

DATE

TOWN CLERK

APPROVED BY:

ACTON PLANNING BOARD

Roland E Bartle

February 13, 1996

DATE

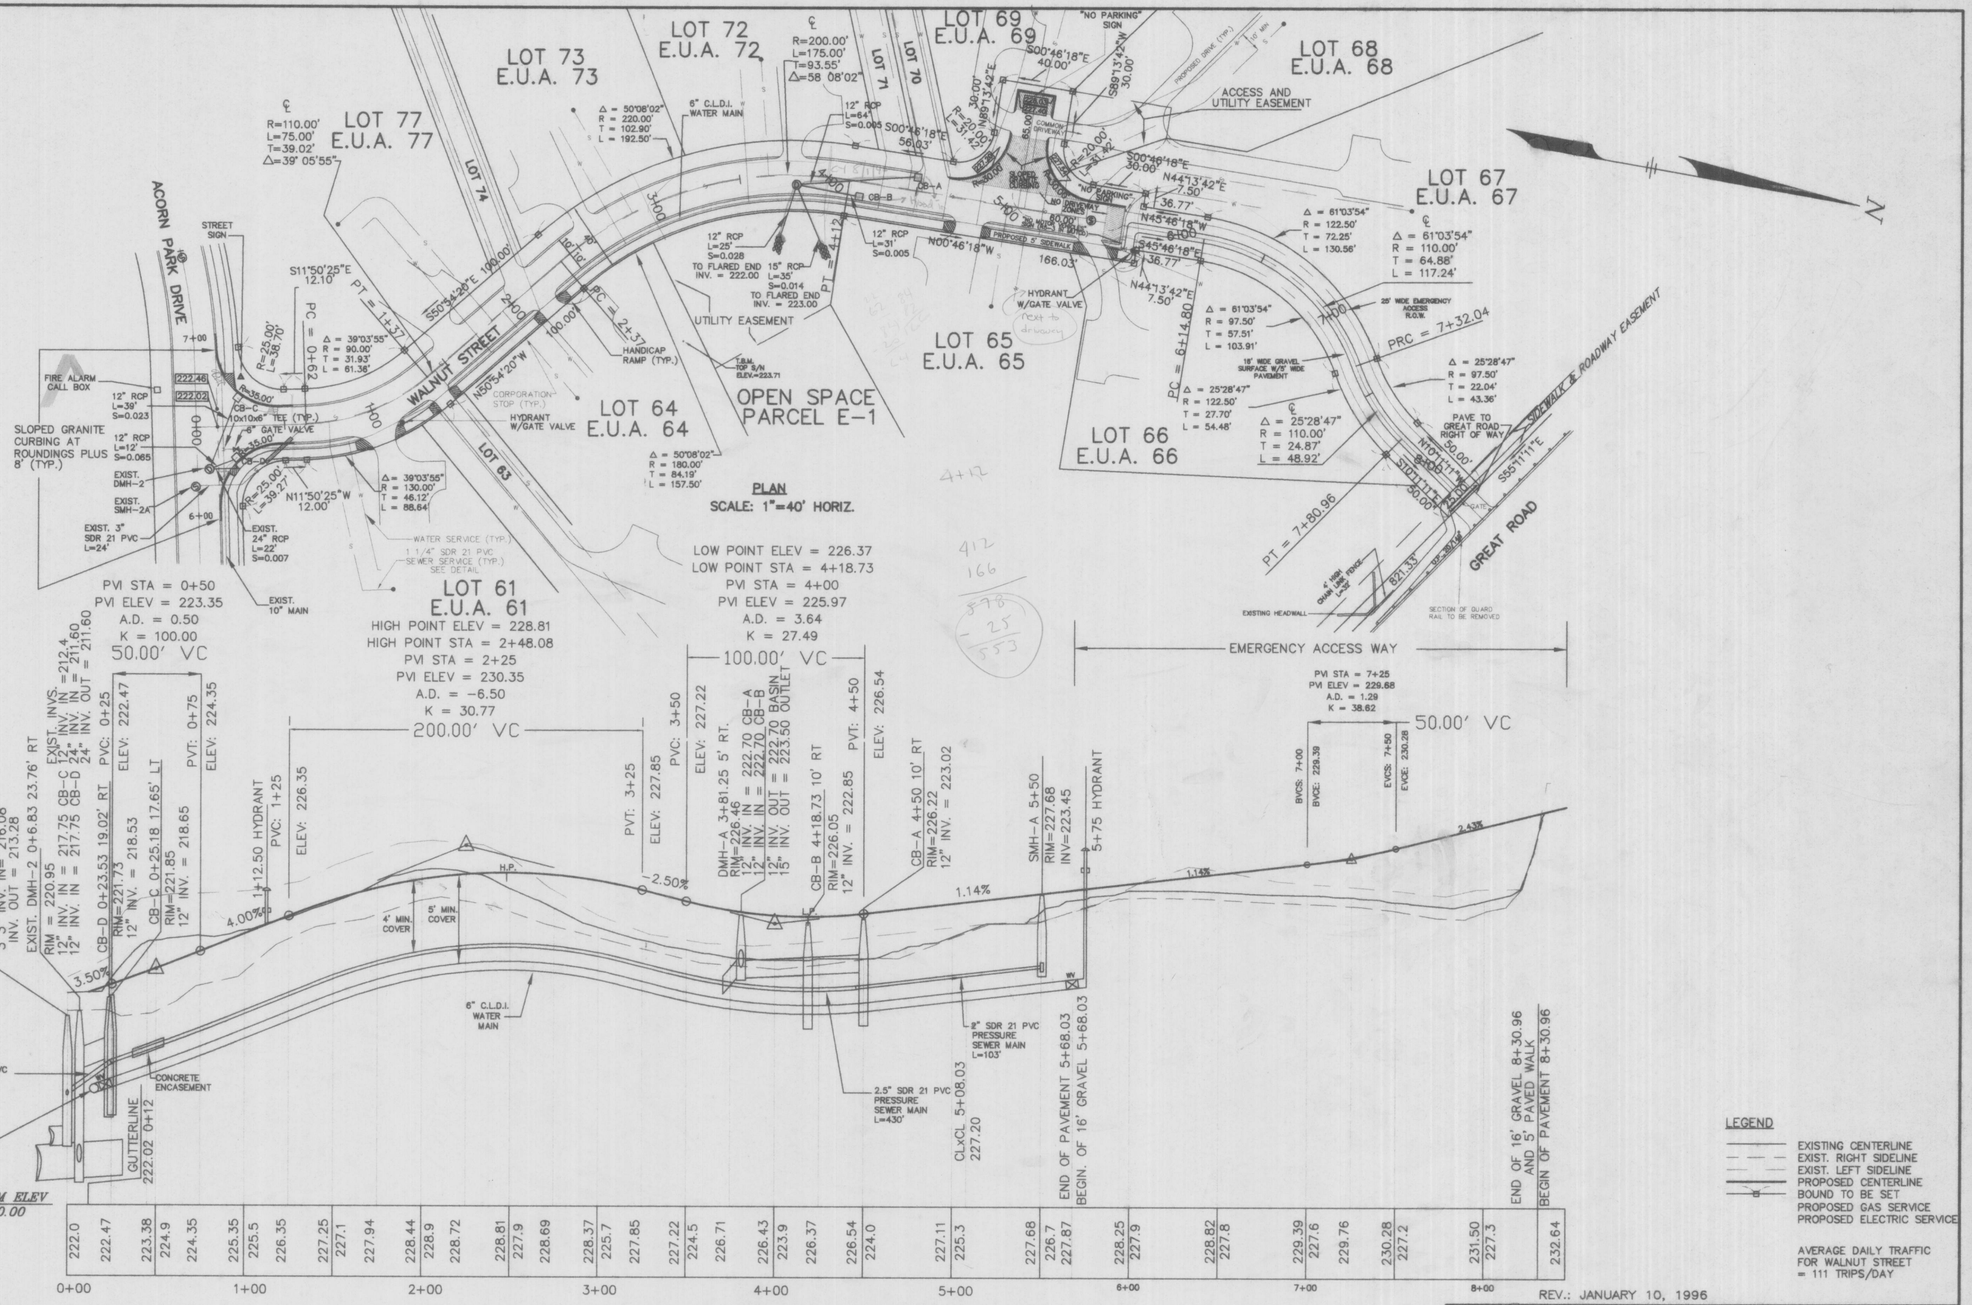

REV.: JANUARY 10, 1996

ACORN PARK PHASE II
ACTON, MASS.

PLAN AND PROFILE
WALNUT STREET
FOR: ACORN PARK REALTY TRUST
SCALE: AS SHOWN
DATE: MAY 18, 1995
REV.: OCTOBER 20, 1995

STAMSKI AND McNARY, INC.
80 HARRIS STREET – ACTON, MASS.
ENGINEERING – PLANNING – SURVEYING

0 20 40 80 160 FEET

SM –1243 FILE:1243PPPR.DWG SHEET 7 OF 10