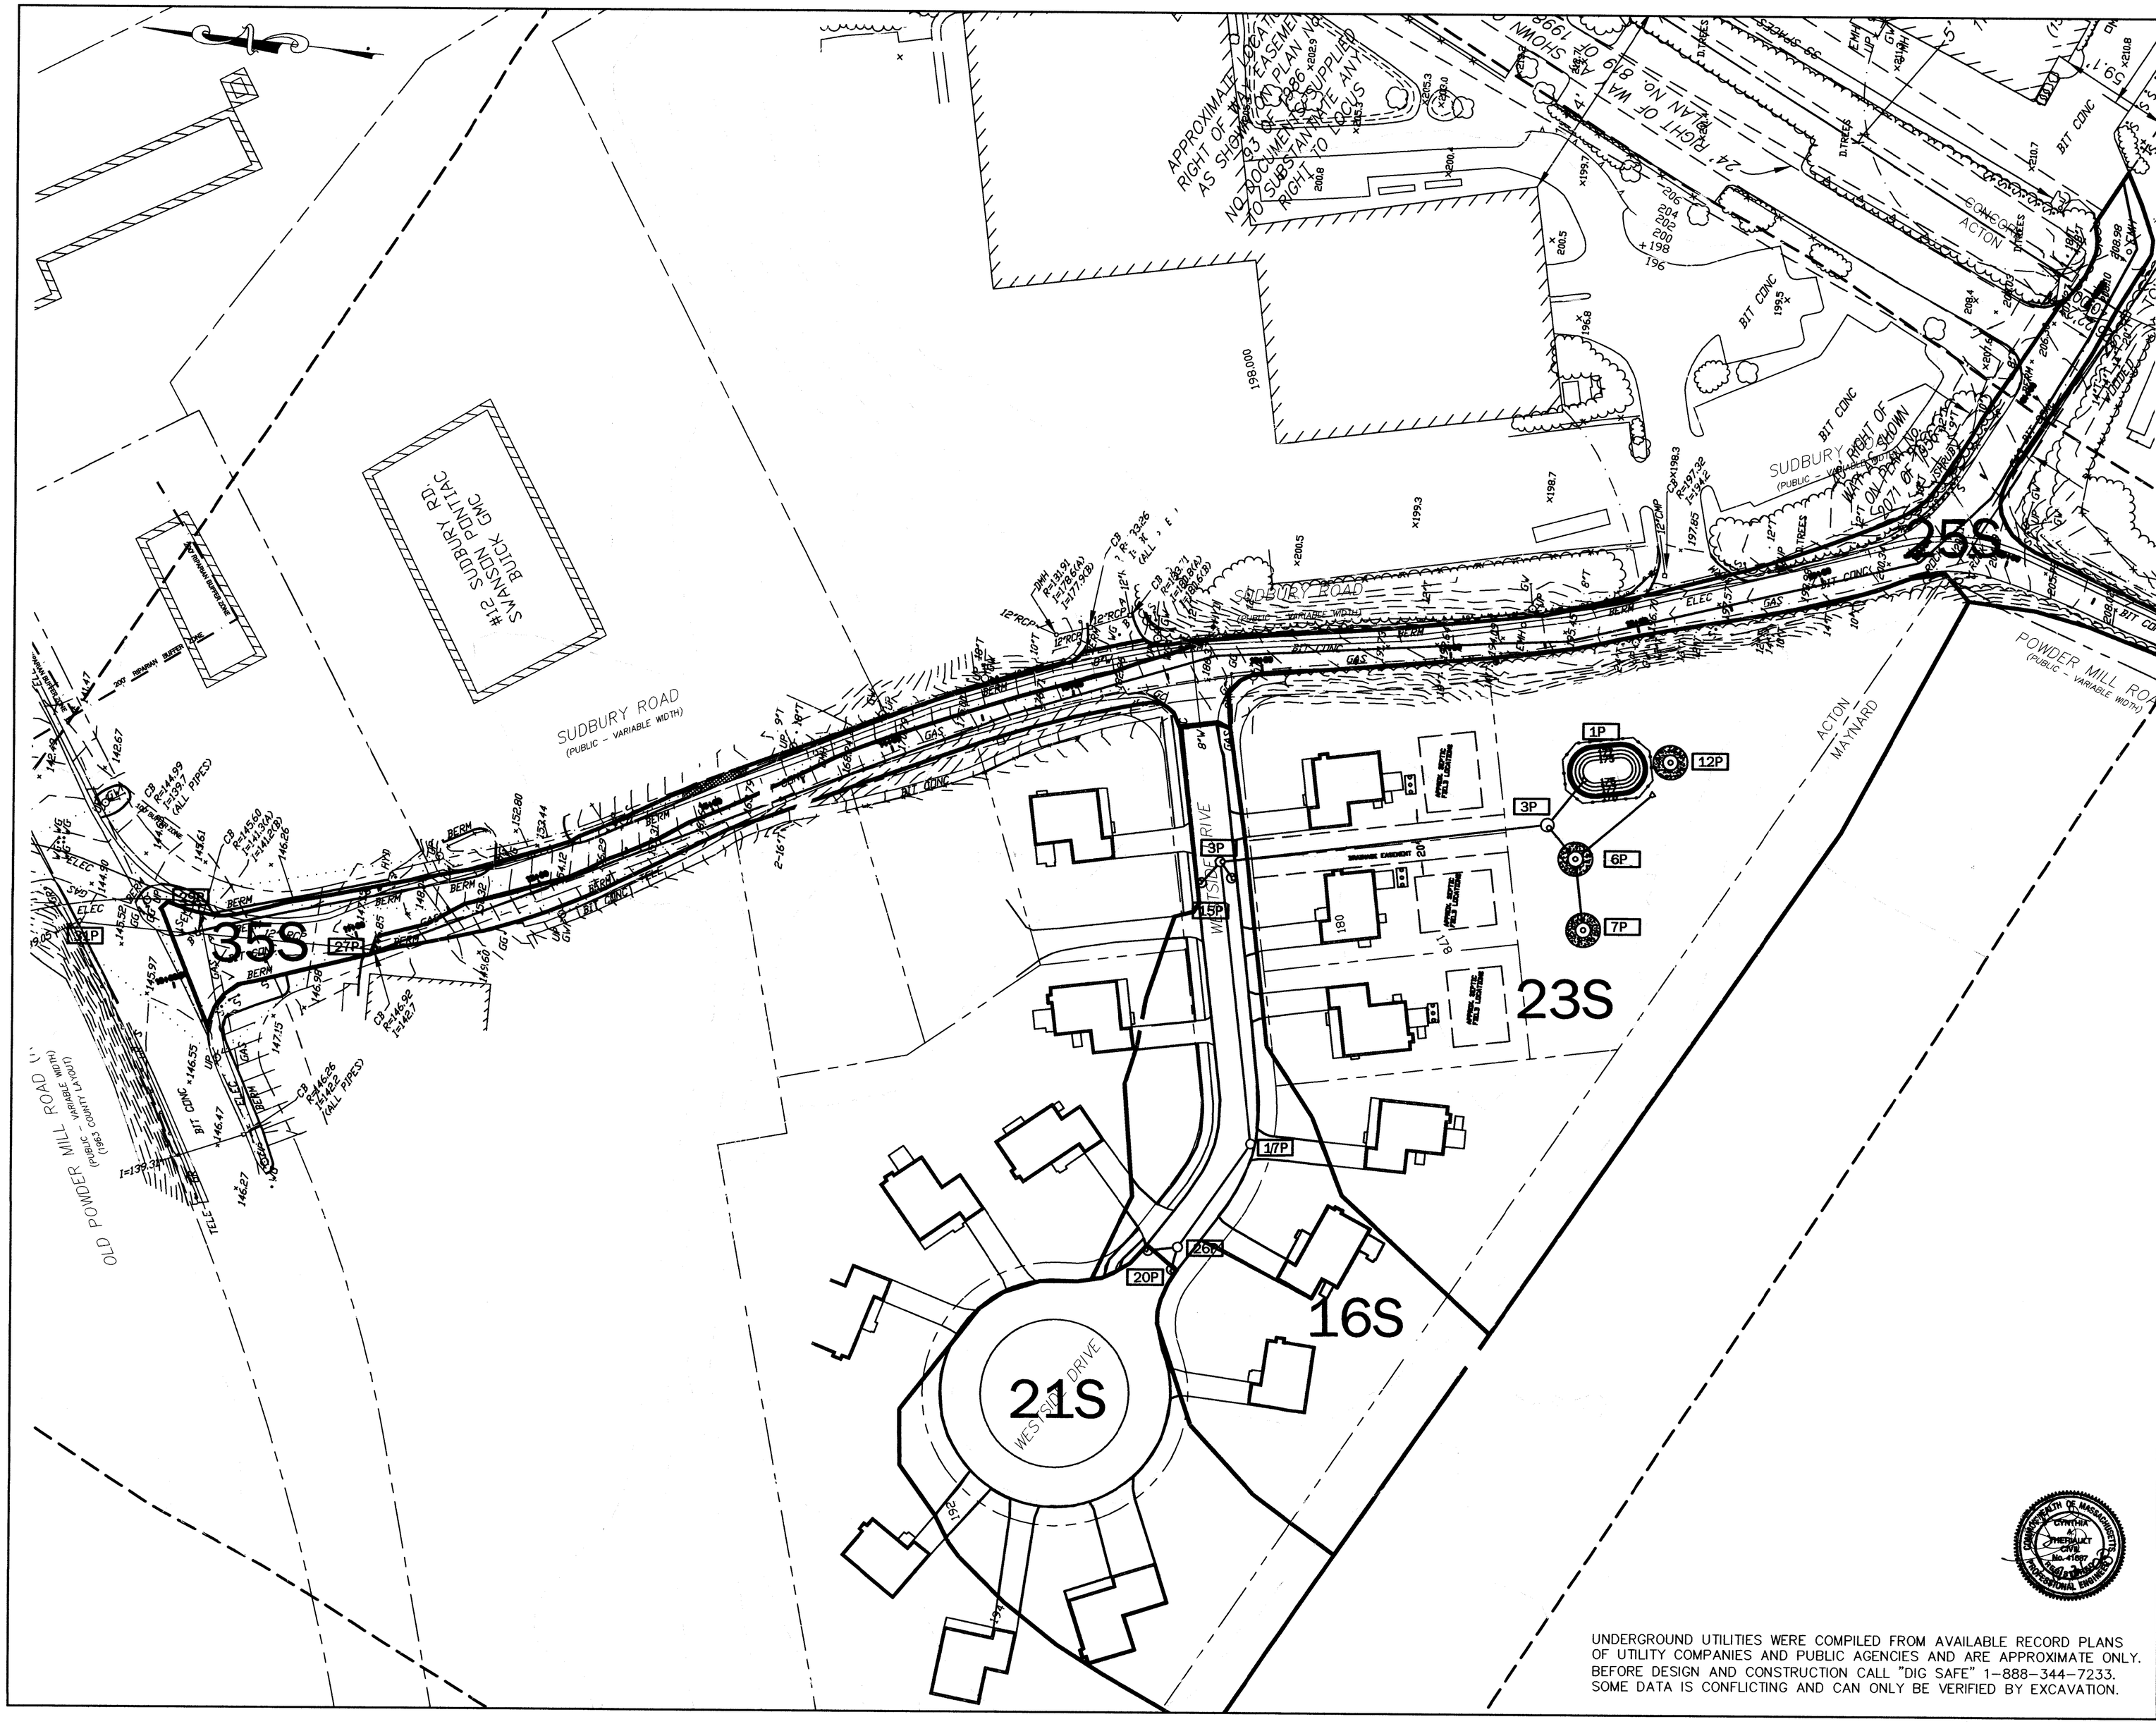

PREPARED FOR:

WEST CONCORD DEVELOPMENT LLC.
BURLINGTON, MA 01803

BEALS·ASSOCIATES INC.
98 NORTH WASHINGTON STREET · BOSTON, MASSACHUSETTS 02114
PHONE: 617-742-1634 · FAX: 617-742-0810

REFERENCES:

PROPERTY LINE INFORMATION TAKEN FROM THE 'ALTA/ACSM LAND TITLE SURVEY' PLAN PREPARED BY PRECISION LAND SURVEYING, INC., DATED JULY 2007.

OLD POWDER MILL TOPOGRAPHICAL INFORMATION TAKEN FROM AERIAL PHOTOGRAPHS BY COL-EAST, INC. DATED NOVEMBER 1, 2006.

SUDBURY ROAD EXISTING TOPOGRAPHY AS TAKEN FROM TOPOGRAPHIC PLAN IN ACTON/MAYNARD PERFORMED BY Precision Land Surveying Inc. JULY 9, 2007.

WESTSIDE DRIVE & NORTH STAR EXISTING TOPOGRAPHY AS TAKEN FROM GOOGLE EARTH JULY 28, 2008.

THIS DRAWING IS NOT INTENDED FOR CONSTRUCTION.

GRAPHIC SCALE

40 0 20 40 80 160

(IN FEET)
1 inch = 40 ft.

NO.	REVISION/ISSUE	DATE

EXISTING WATERSHED PLAN

SUDBURY ROAD & ROUTE 62 IN THE TOWN OF ACTON, MASSACHUSETTS

PROJECT C-472.06	DESIGN GMS	SHEET 1 OF 2
DATE DECEMBER 31, 2008	CHECKED CAT	
SCALE 1" = 40'	REVISED GMS	

UNDERGROUND UTILITIES WERE COMPILED FROM AVAILABLE RECORD PLANS OF UTILITY COMPANIES AND PUBLIC AGENCIES AND ARE APPROXIMATE ONLY. BEFORE DESIGN AND CONSTRUCTION CALL "DIG SAFE" 1-888-344-7233. SOME DATA IS CONFLICTING AND CAN ONLY BE VERIFIED BY EXCAVATION.