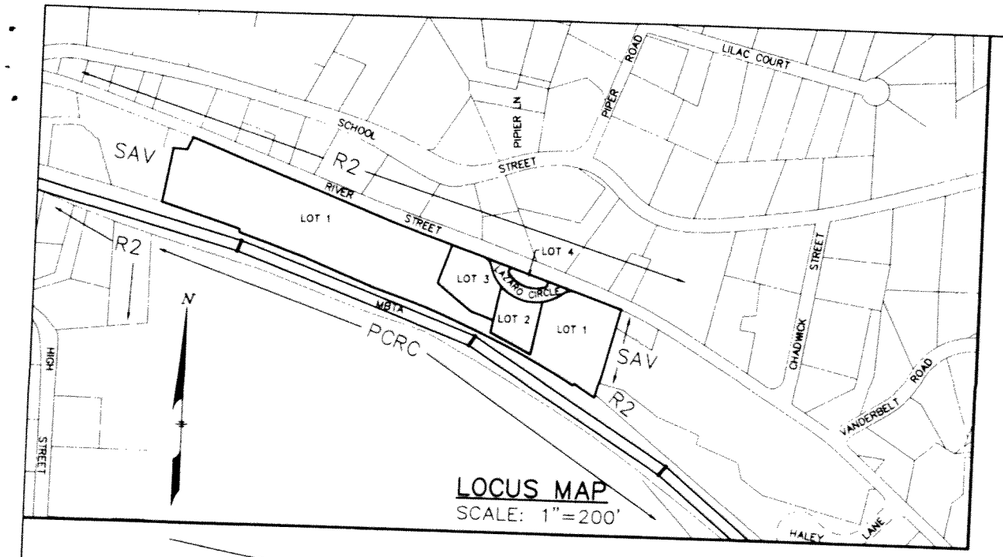

LOCUS MAP
SCALE: 1"=200'

LEGEND:

PROPOSED

CATCH BASIN

DRAIN MANHOLE

EXISTING

N/F — NOW OR FORMERLY

278 — CONTOUR (INTERMEDIATE)

220 — CONTOUR (INDEX)

STONEWALL

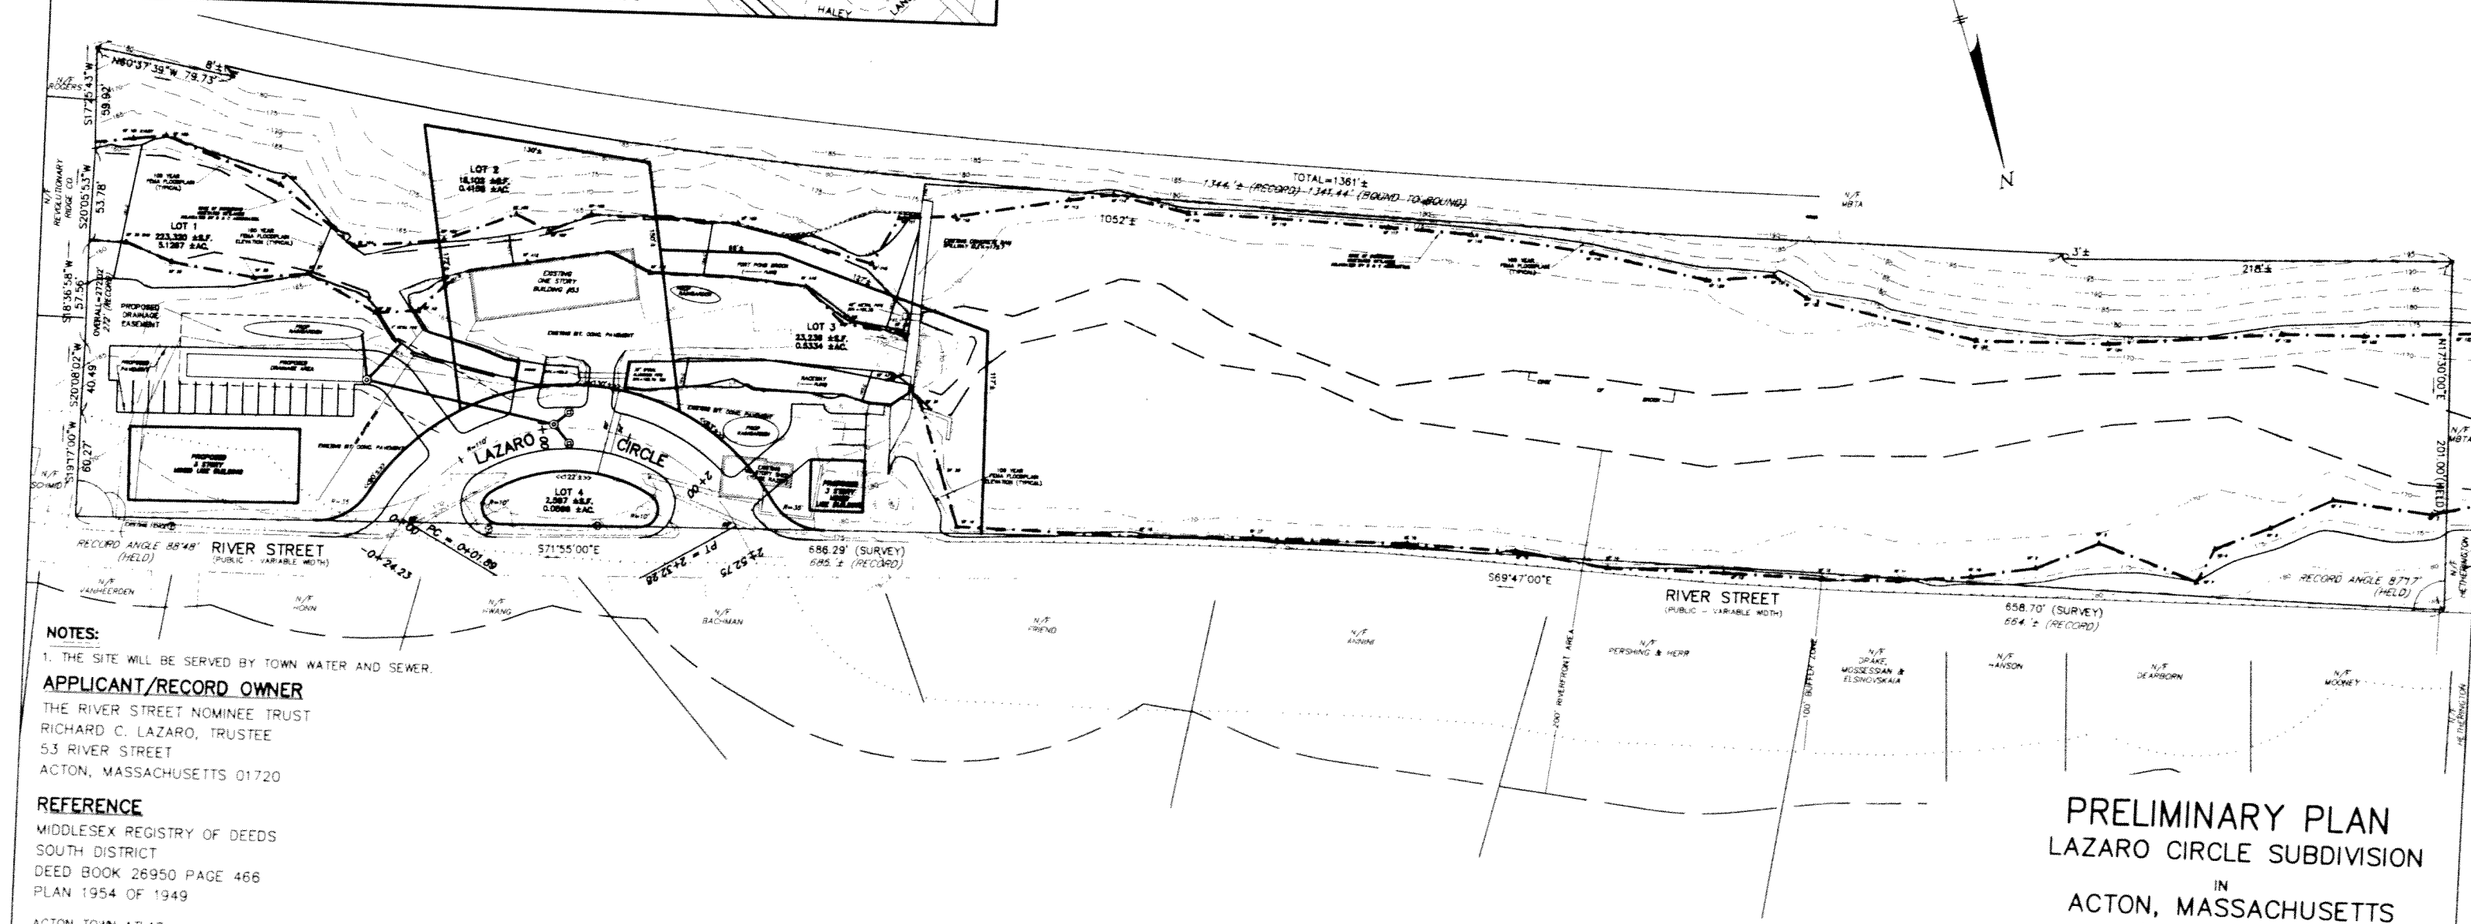

NOTES:

1. THE SITE WILL BE SERVED BY TOWN WATER AND SEWER.

APPLICANT/RECORD OWNER

THE RIVER STREET NOMINEE TRUST
RICHARD C. LAZARO, TRUSTEE
53 RIVER STREET
ACTON, MASSACHUSETTS 01720

REFERENCE

MIDDLESEX REGISTRY OF DEEDS
SOUTH DISTRICT
DEED BOOK 26950 PAGE 466
PLAN 1954 OF 1949

ACTON TOWN ATLAS:
MAP H-3A PARCEL 47

ZONING DISTRICT

SOUTH ACTON VILLAGE (SAV)
GROUND WATER PROTECTION
ZONE 4

COMMONWEALTH OF MASSACHUSETTS
WILLIAM F. McNARY
No. 30755
PROFESSIONAL ENGINEER

PRELIMINARY PLAN
LAZARO CIRCLE SUBDIVISION
IN
ACTON, MASSACHUSETTS
(MIDDLESEX COUNTY)

FOR: THE RIVER STREET NOMINEE TRUST
SCALE: 1"=40' DATE: JANUARY 27, 2009

STAMSKI AND MCNARY, INC.
80 HARRIS STREET ACTON, MASSACHUSETTS
ENGINEERING - PLANNING - SURVEYING

0 20 40 80 120 160 FT