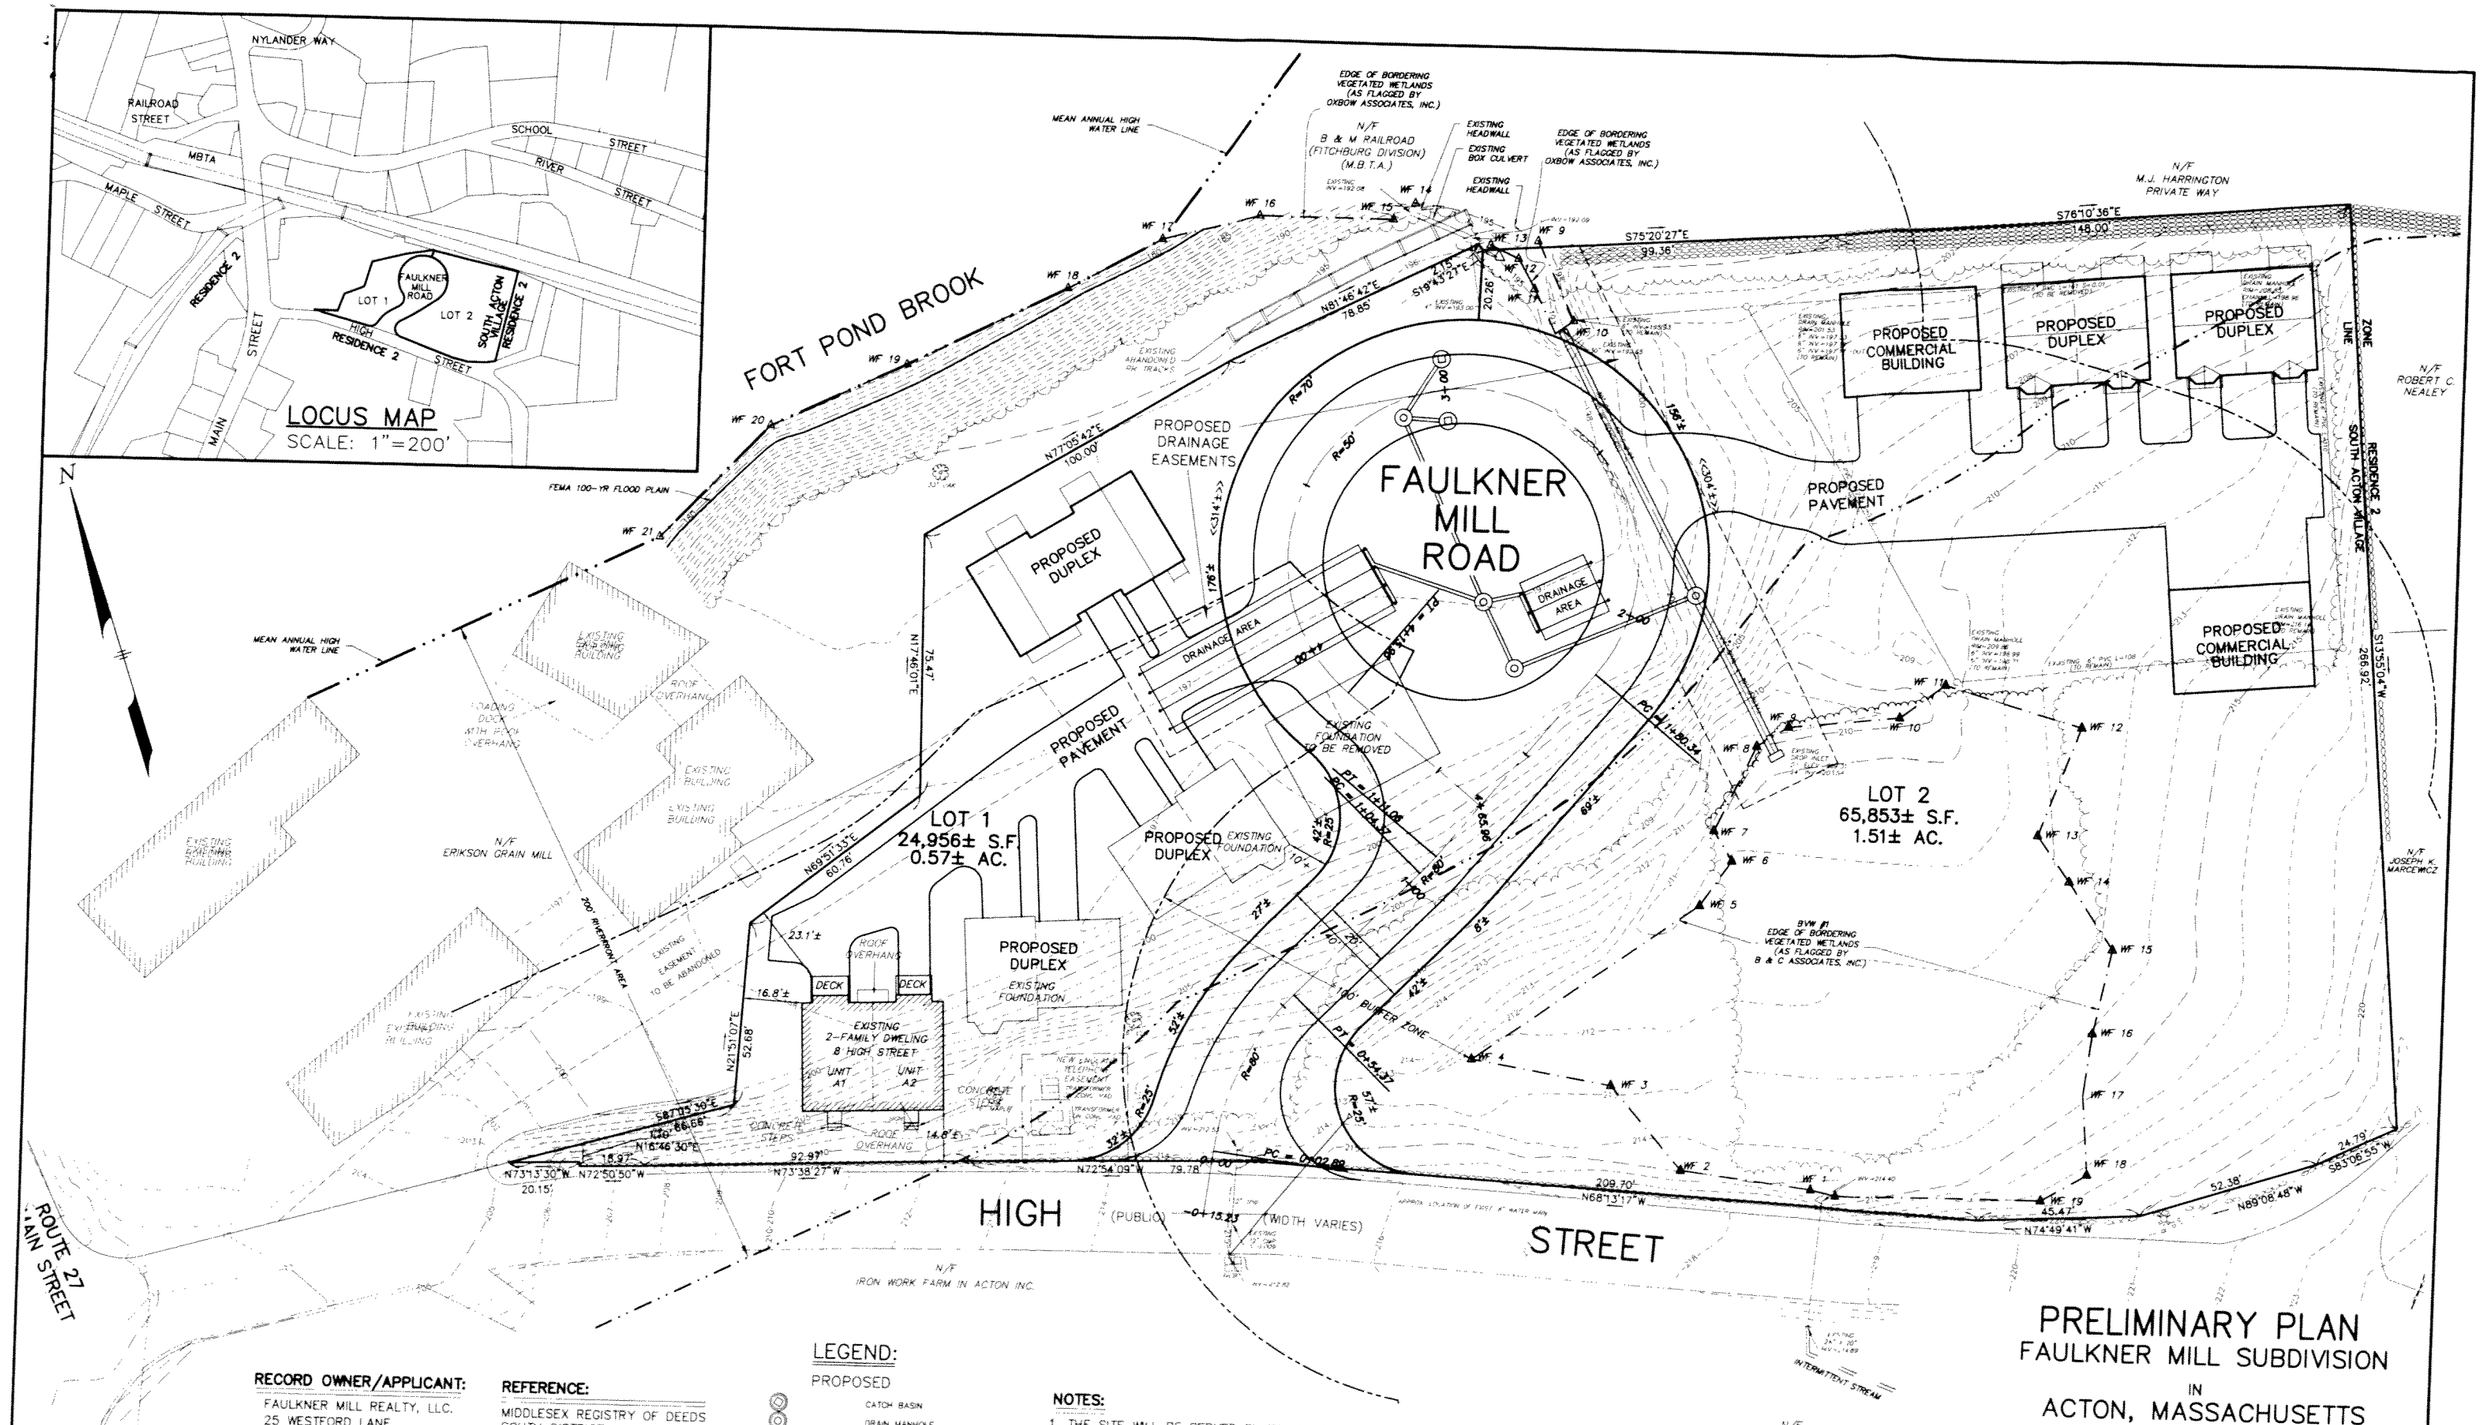

RECORD OWNER/APPLICANT:

FAULKNER MILL REALTY, LLC.
25 WESTFORD LANE
ACTON, MASSACHUSETTS 01720

ZONING DISTRICT:

SOUTH ACTON VILLAGE (SAV)
GROUND WATER PROTECTION
ZONE 4

REFERENCE:

MIDDLESEX REGISTRY OF DEEDS
SOUTH DISTRICT
DEED BOOK 42341 PAGE 464
DEED BOOK 51033 PAGE 455
DEED BOOK 51033 PAGE 458
PLAN NO. 1346 OF 1983
PLAN NO. 594 OF 1993
PLAN NO. 1111 OF 2000
PLAN NO. 276 OF 2008

ACTON TOWN ATLAS:
MAP H-2A PARCEL 64 AND
PORTION OF MAP H-2A PARCEL 57

LEGEND:

PROPOSED
- CATCH BASIN
- DRAIN MANHOLE

EXISTING
- N/F — NOW OR FORMERLY
- 218 — CONTOUR (INTERMEDIATE)
- 220 — CONTOUR (INDEX)
- STONEWALL

NOTES:

1. THE SITE WILL BE SERVED BY TOWN WATER AND SEWER.

COMMONWEALTH OF MASSACHUSETTS
WILLIAM F. McNARY
No. 30758

PRELIMINARY PLAN
FAULKNER MILL SUBDIVISION
IN
ACTON, MASSACHUSETTS
(MIDDLESEX COUNTY)

FOR: FALKNER MILL REALTY, LLC
SCALE: 1"=20' DATE: JANUARY 27, 2009

STAMSKI AND MCNARY, INC.
80 HARRIS STREET ACTON, MASSACHUSETTS
ENGINEERING – PLANNING – SURVEYING

0 10 20 40 60 80 FT

(3296A PRELIM SUBD)