LEGEND:

- 170 — EXISTING CONTOUR
- N/F — NOW OR FORMERLY
- OHW — OVERHEAD WIRES
- UP — UTILITY POLE
- W — EXISTING WATER SERVICE
- G — EXISTING GAS SERVICE PER TOWN MAPS
- BORDERING VEGETATED WETLAND
- 100' BUFFER ZONE
- 100 YR FEMA FLOOD PLAIN ELEV.
- MEAN ANNUAL HIGH WATERLINE
- EDGE OF EXISTING PAVEMENT
- SOIL DIVIDE LINE
- SOIL BORING

307D — SOIL SURVEY AREA MAP UNIT SYMBOL

SOIL TYPE LEGEND

33B	RAYPOL SILT LOAM
103D	CHARLTON–HOLLIS–ROCK OUTCROP COMPLEX
307D	PAXTON FINE SANDY LOAM

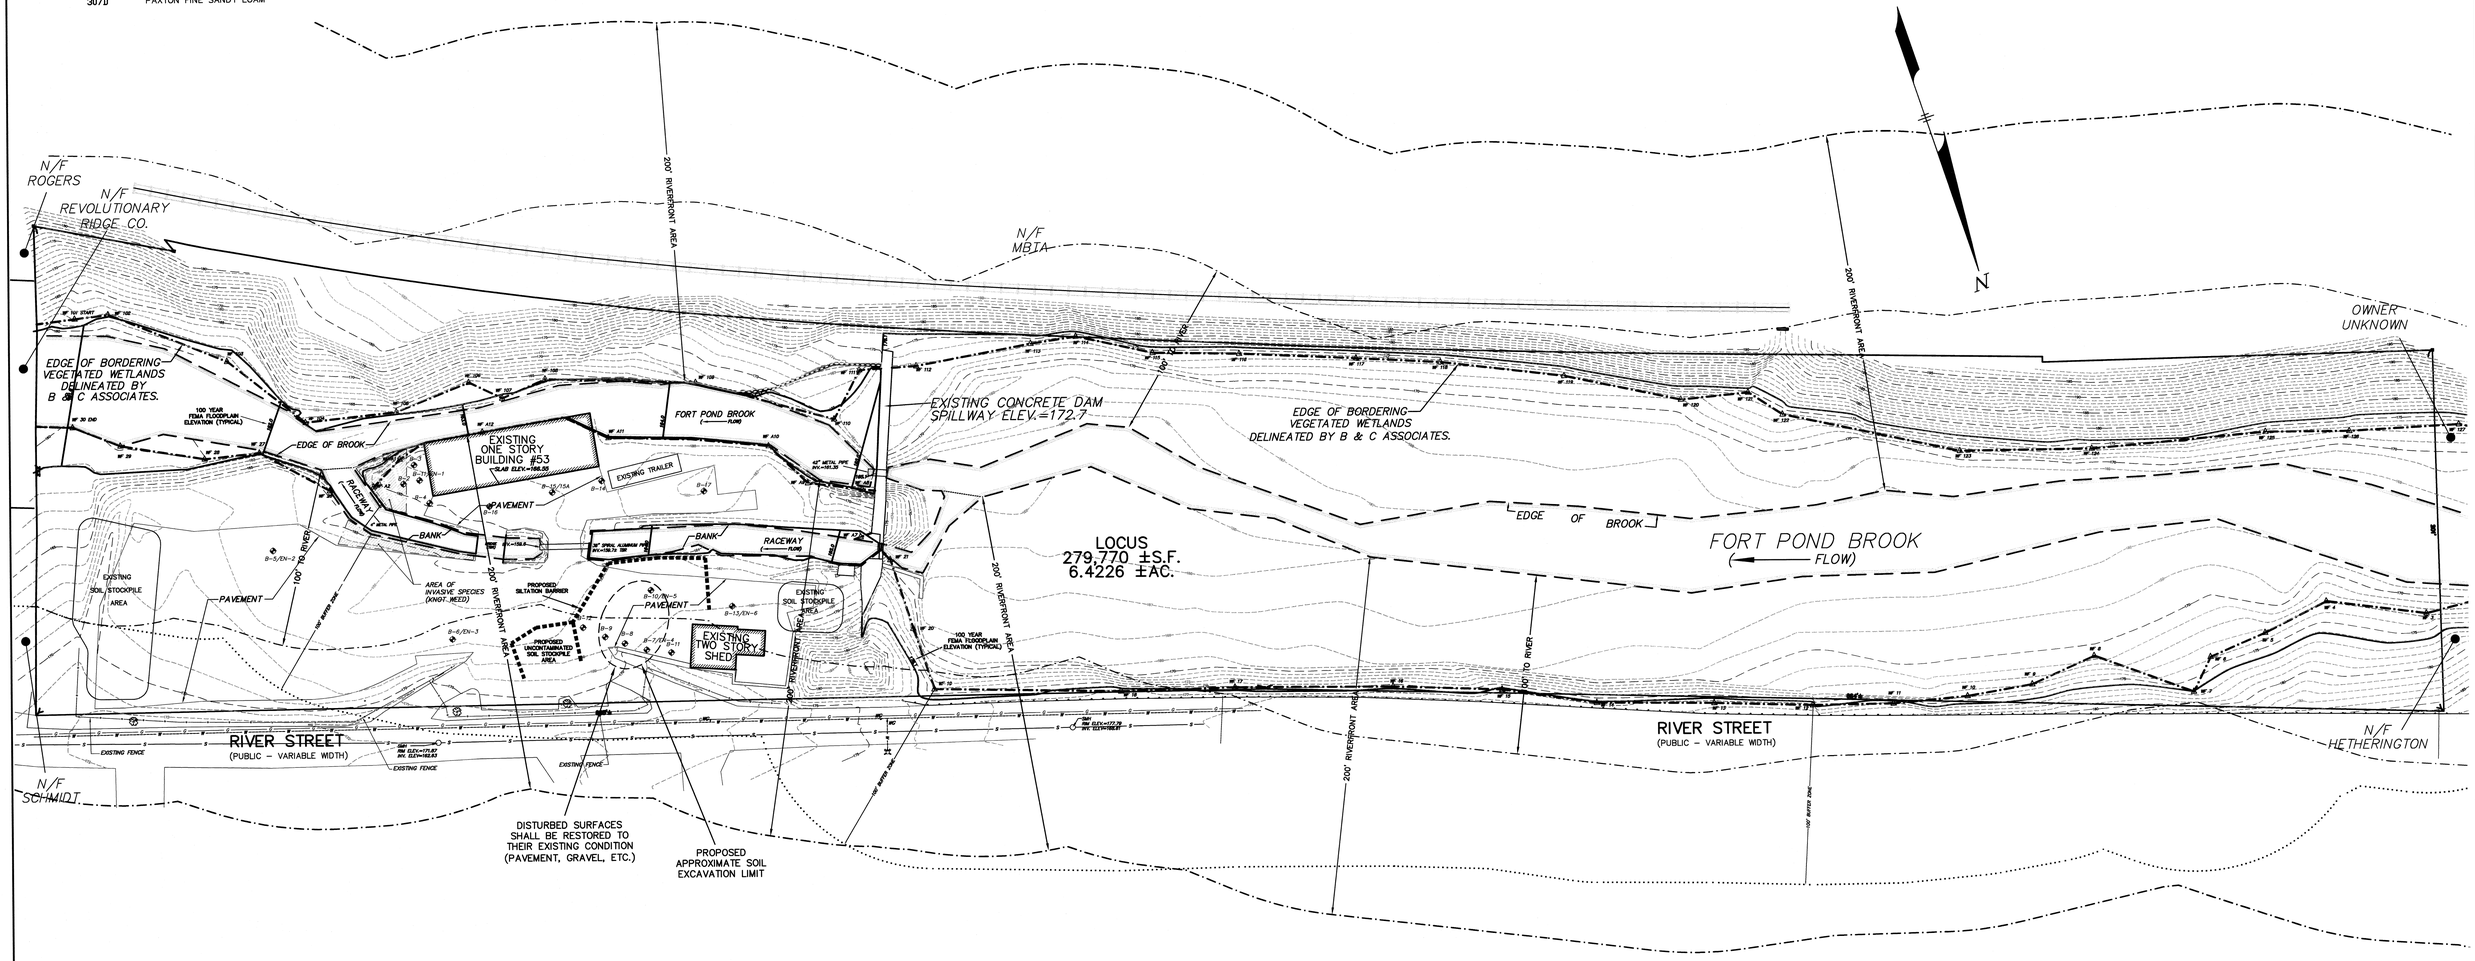

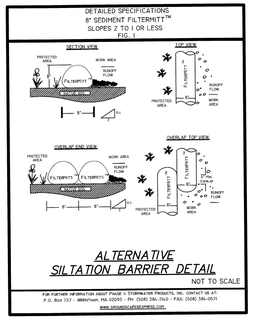

UTILITY NOTE:

ALL UNDERGROUND UTILITIES SHOWN HERE WERE COMPILED ACCORDING TO AVAILABLE RECORD PLANS FROM VARIOUS UTILITY COMPANIES AND PUBLIC AGENCIES AND ARE APPROXIMATE ONLY. ACTUAL LOCATIONS MUST BE DETERMINED IN THE FIELD BEFORE DESIGNING, EXCAVATING, BLASTING, INSTALLING, BACKFILLING, GRADING, PAVEMENT RESTORATION OR REPAIRING. ALL UTILITY COMPANIES, PUBLIC AND PRIVATE, MUST BE CONTACTED INCLUDING THOSE IN CONTROL OF UTILITIES NOT SHOWN ON THIS PLAN. SEE CHAPTER 370., ACTS OF 1963 MASS. WE ASSUME NO RESPONSIBILITY FOR DAMAGES INCURRED AS A RESULT OF UTILITIES OMITTED OR INACCURATELY SHOWN. BEFORE PLANNING FUTURE CONNECTIONS, THE APPROPRIATE PUBLIC UTILITY ENGINEERING DEPARTMENT MUST BE CONSULTED. DIG SAFE TELE. NO. 1–888–344–7233.

SOIL REMEDIATION PLAN
IN
ACTON, MASSACHUSETTS
(MIDDLESEX COUNTY)

FOR: RIVER STREET NOMINEE TRUST
SCALE: 1"=40' JUNE 11, 2009

STAMSKI AND MCNARY, INC.
80 HARRIS STREET ACTON, MASSACHUSETTS
ENGINEERING – PLANNING – SURVEYING

COMMONWEALTH OF MASSACHUSETTS JOSEPH MARCH CIVIL #40472 REGISTERED PROFESSIONAL ENGINEER

0 20 40 80 120 160 FT

(3672SOILREMEDIATION.dwg) 53 River Street SM–3672