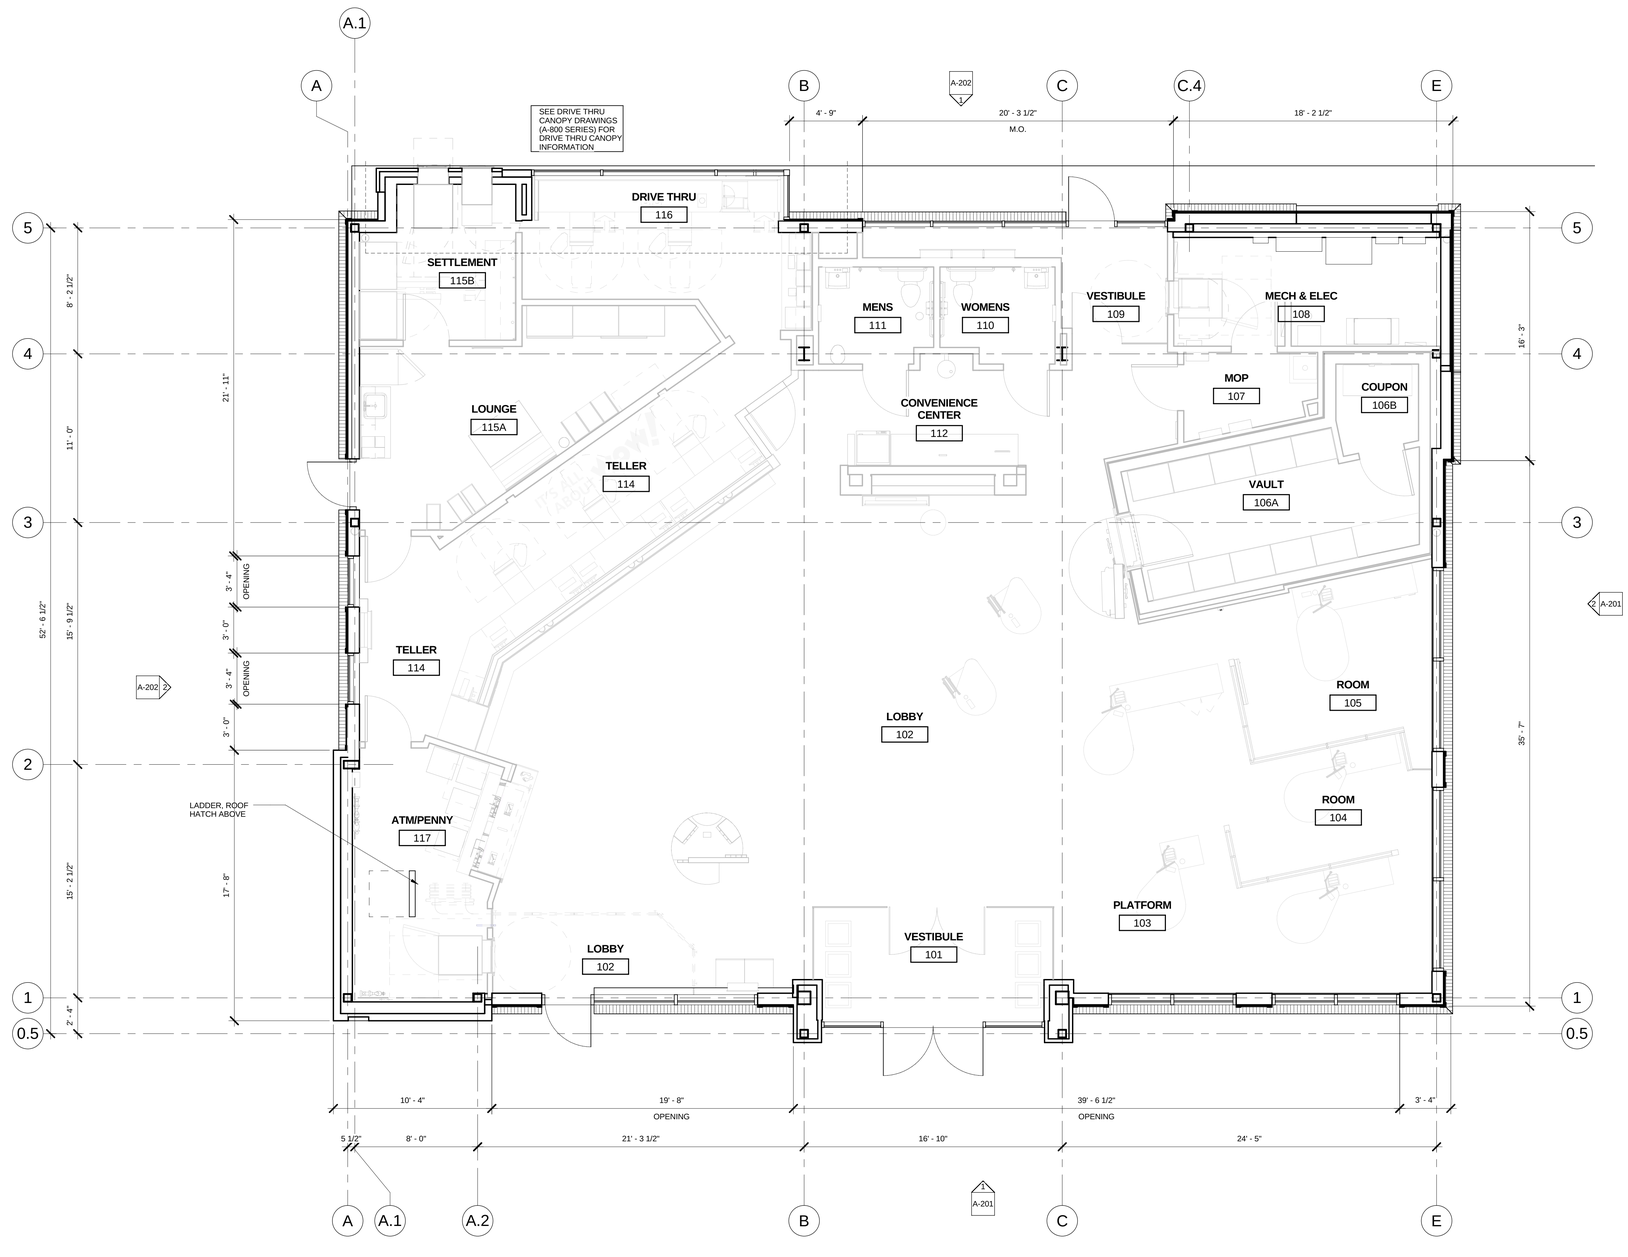

1 PLAN - EXTERIOR CONSTRUCTION - REAR DRIVE - ATM 3 PO
1/4" = 1'-0"

Bergmeyer

Architecture and Interiors
Bergmeyer Associates, Inc.
51 Sleeper Street
Boston, MA 02210
Phone 617 542 1025
Fax 617 542 1026
www.bergmeyer.com

© Copyright 2010 Bergmeyer Associates, Inc.

No	By	Date	Description
	MES	03/26/2010	SIGNAGE DETAILS

TD Bank

408 MASSACHUSETTS AVE
ACTON, MA

EXTERIOR CONSTRUCTION PLAN

A-101

REF# A-101.rp3

3/26/2010 1:52:28 PM Q:\jobs\09951-100\09066.00\Drawings\Rev\NSREC Models\066-TD_Acton-BS\3_CENTRAL.rvt
USP-ST-3800
USP-TR-3800
USP-FL-3800
USP-FLTR-3800