


## MONUMENT SIGNAGE DETAILS

NTS

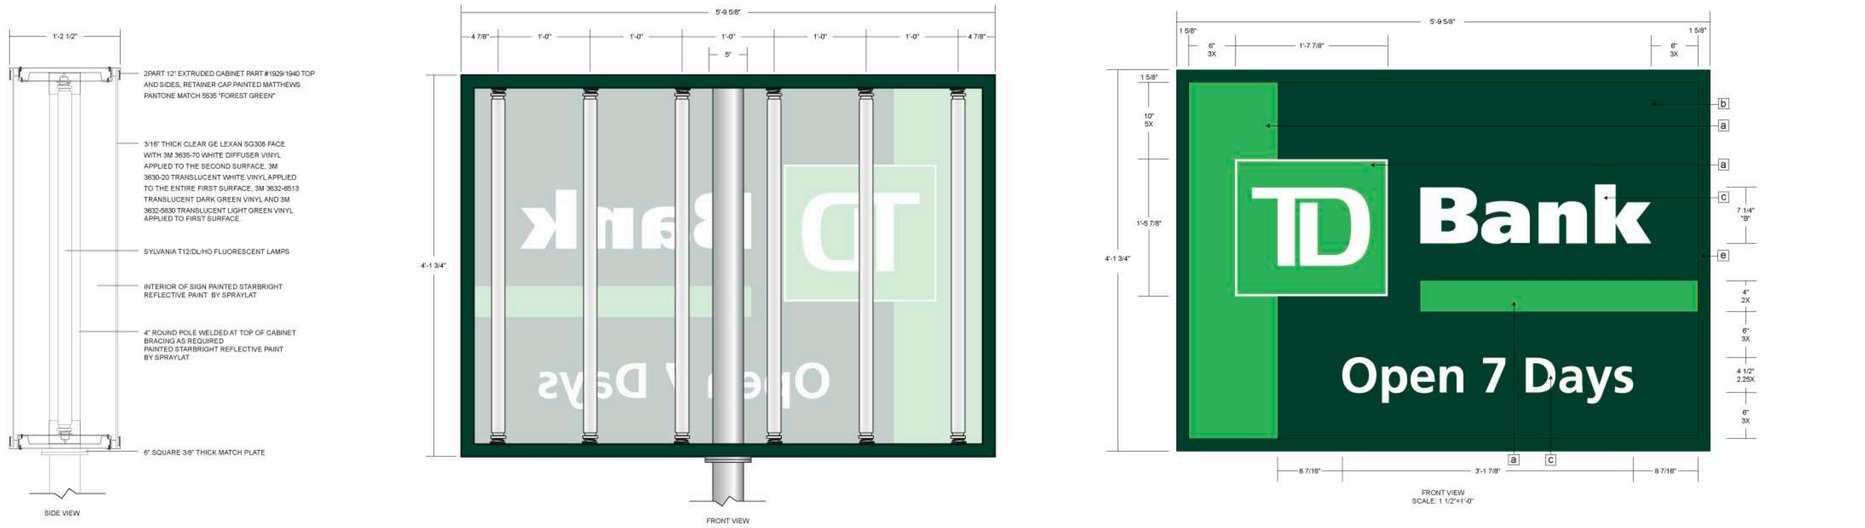


## HALO LIT LETTER DETAILS

NTS

## MONUMENT SIGNAGE

NTS

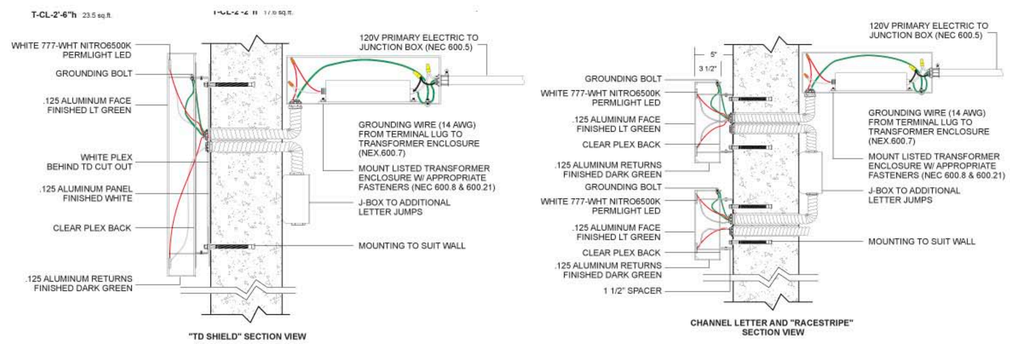


## SHIELD DETAILS

NTS

## CHANNEL LETTER DETAILS

NTS
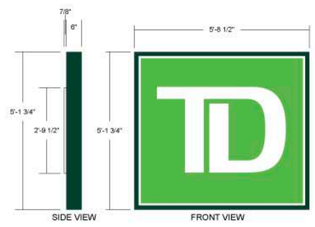
## SIGNAGE ELEVATIONS - FRONT

NTS

Bergmeyer

Architecture and Interiors
Bergmeyer Associates, Inc.
51 Sleeper Street
Boston, MA 02210
Phone 617 542 2025
Fax 617 542 7020
www.bergmeyer.com

© Copyright 2009 Bergmeyer Associates, Inc.

| No | By | Date | Description |
|---|---|---|---|
| | MES | 03/26/2010 | SIGNAGE DETAILS |

TD Bank

408 MASSACHUSETTS AVE
ACTON, MA

SIGNAGE DETAILS

A-203

REF# A-203-S

12/9/2009 2:15:40 PM \\atlas\files\jobs\09000-05\09048.00\Drawings\Revit\Central\048_TD_FRAMINGHAM_CENTRAL.rvt