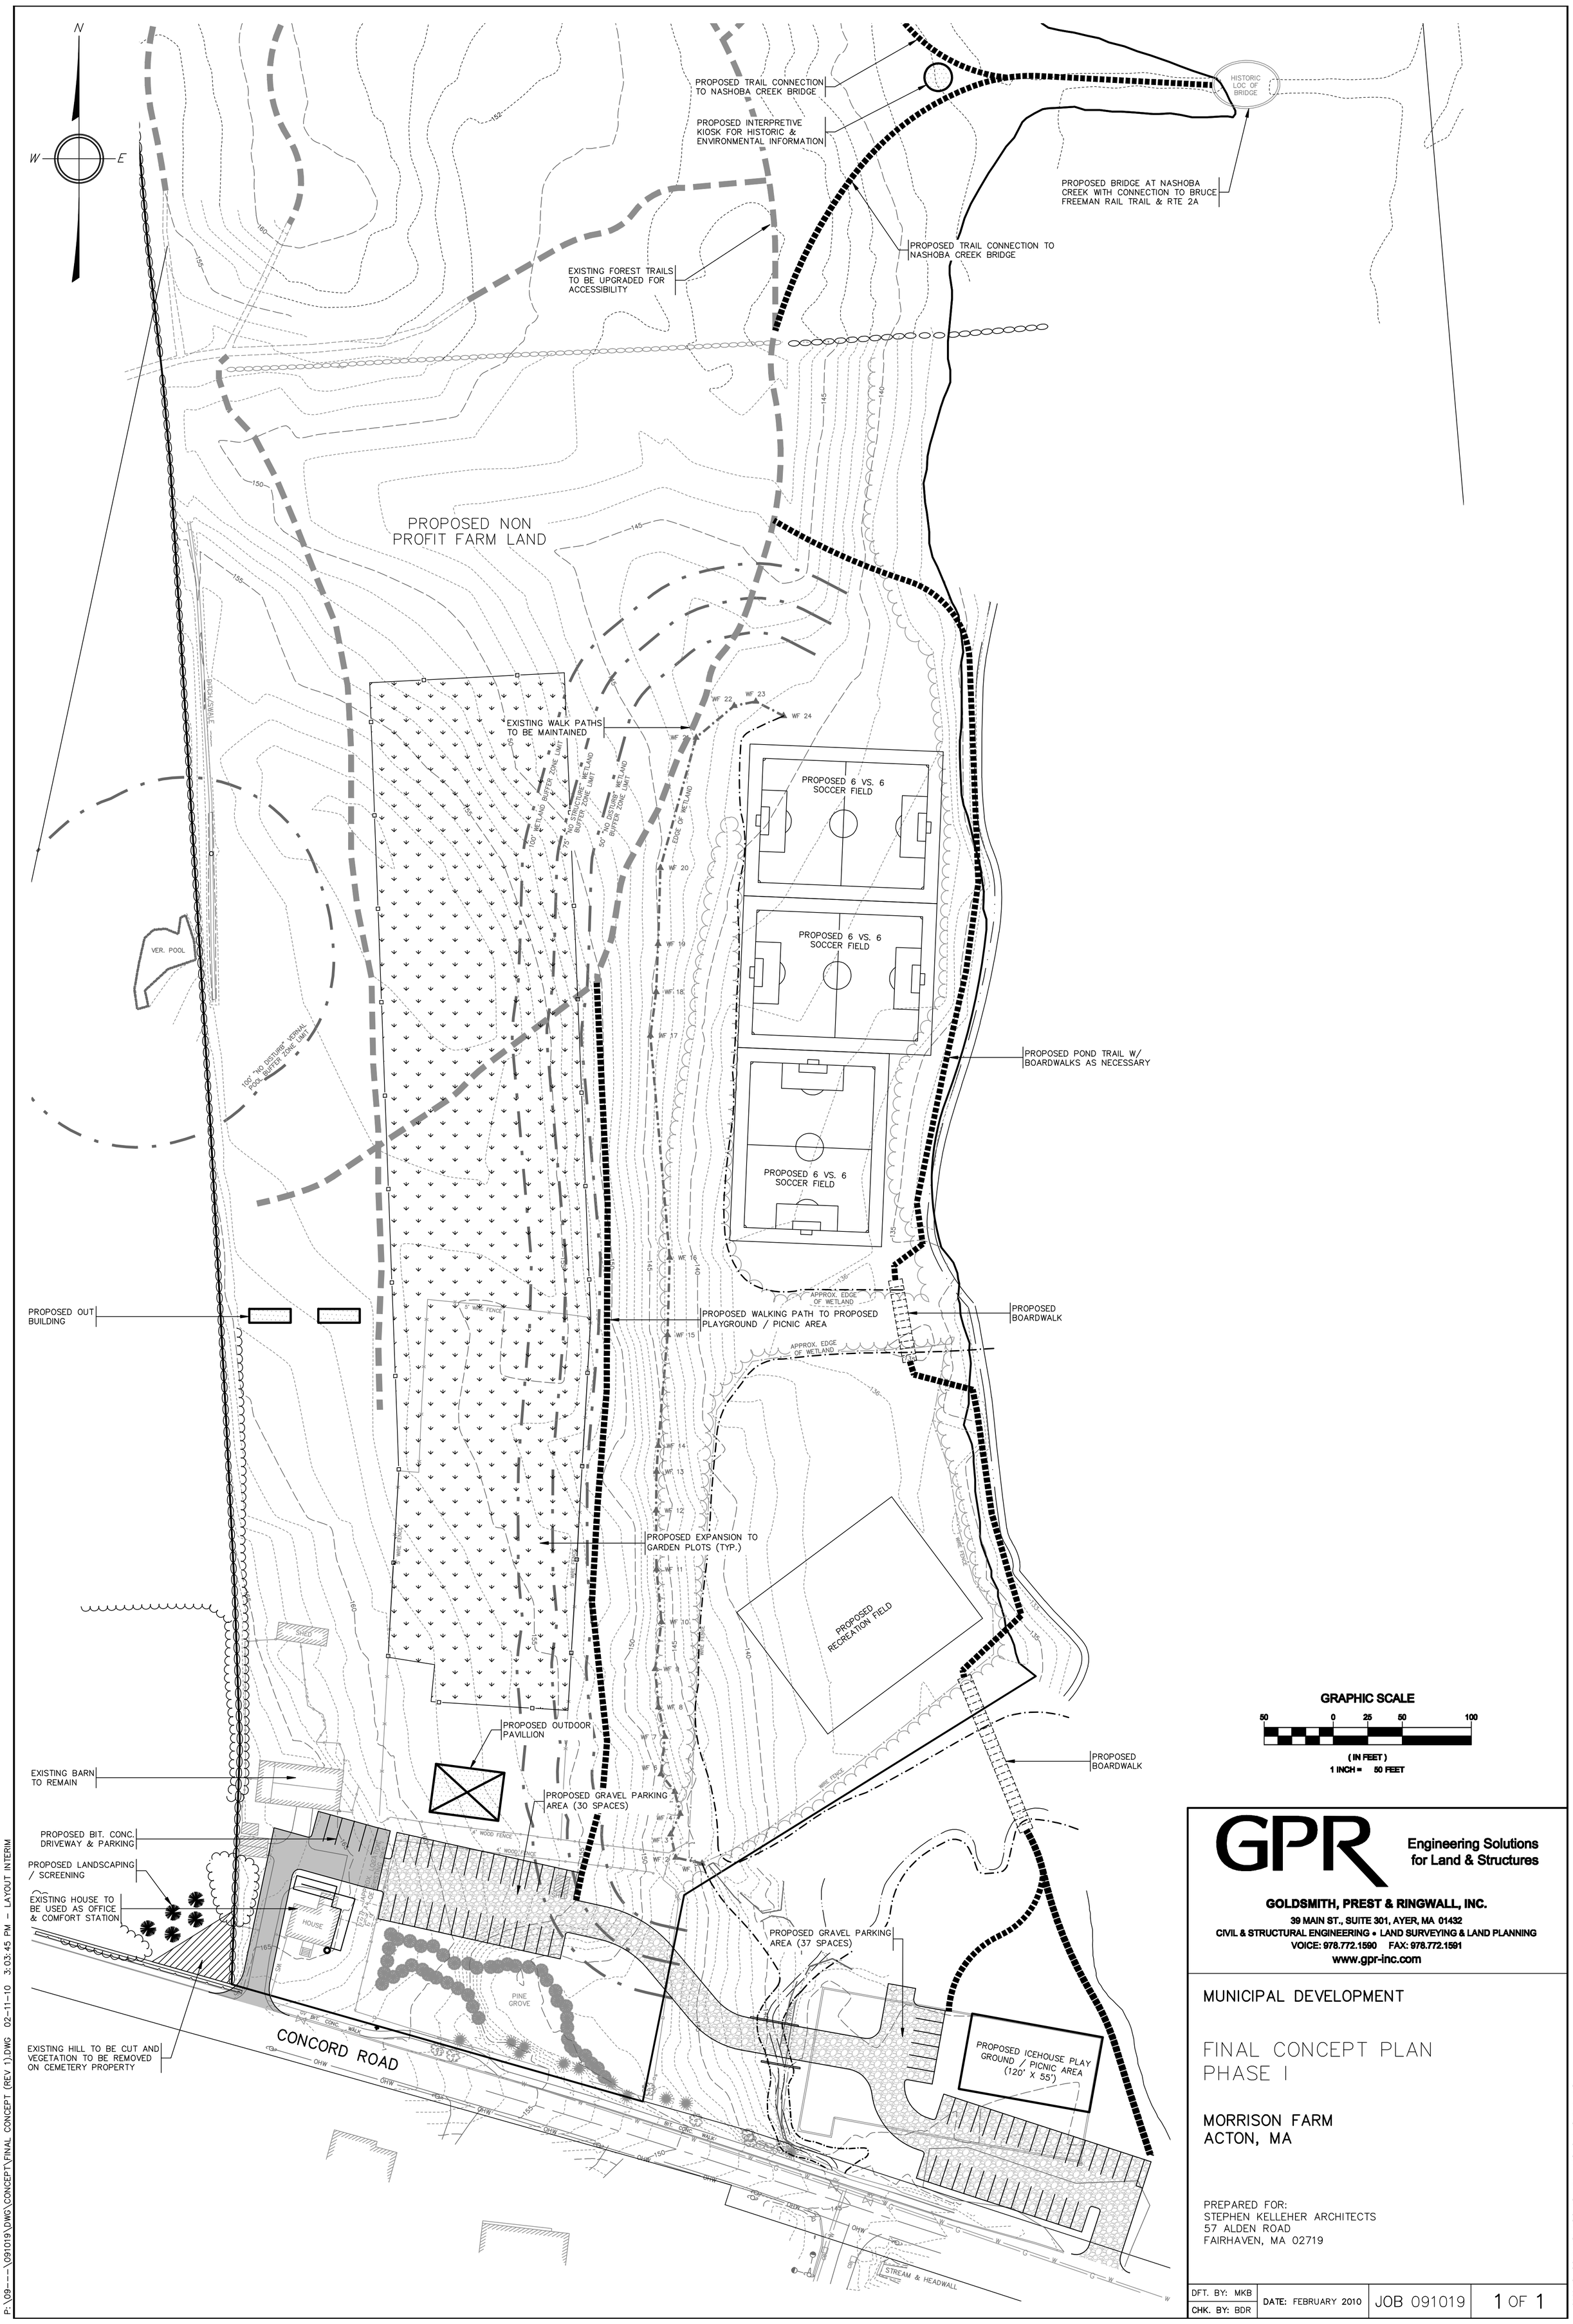

GPR Engineering Solutions for Land & Structures

GOLDSMITH, PREST & RINGWALL, INC.
39 MAIN ST., SUITE 301, AYER, MA 01432
CIVIL & STRUCTURAL ENGINEERING • LAND SURVEYING & LAND PLANNING
VOICE: 978.772.1590 FAX: 978.772.1591
www.gpr-inc.com

MUNICIPAL DEVELOPMENT

FINAL CONCEPT PLAN
PHASE I

MORRISON FARM
ACTON, MA

PREPARED FOR:
STEPHEN KELLEHER ARCHITECTS
57 ALDEN ROAD
FAIRHAVEN, MA 02719

DFT. BY: MKB	DATE: FEBRUARY 2010	JOB 091019	1 OF 1
CHK. BY: BDR			

2010 © COPYRIGHT GOLDSMITH, PREST & RINGWALL, INC.

P:\09---\091019\DWG\CONCEPT\FINAL CONCEPT (REV 1).DWG 02-11-10 3:03:45 PM - LAYOUT INTERIM