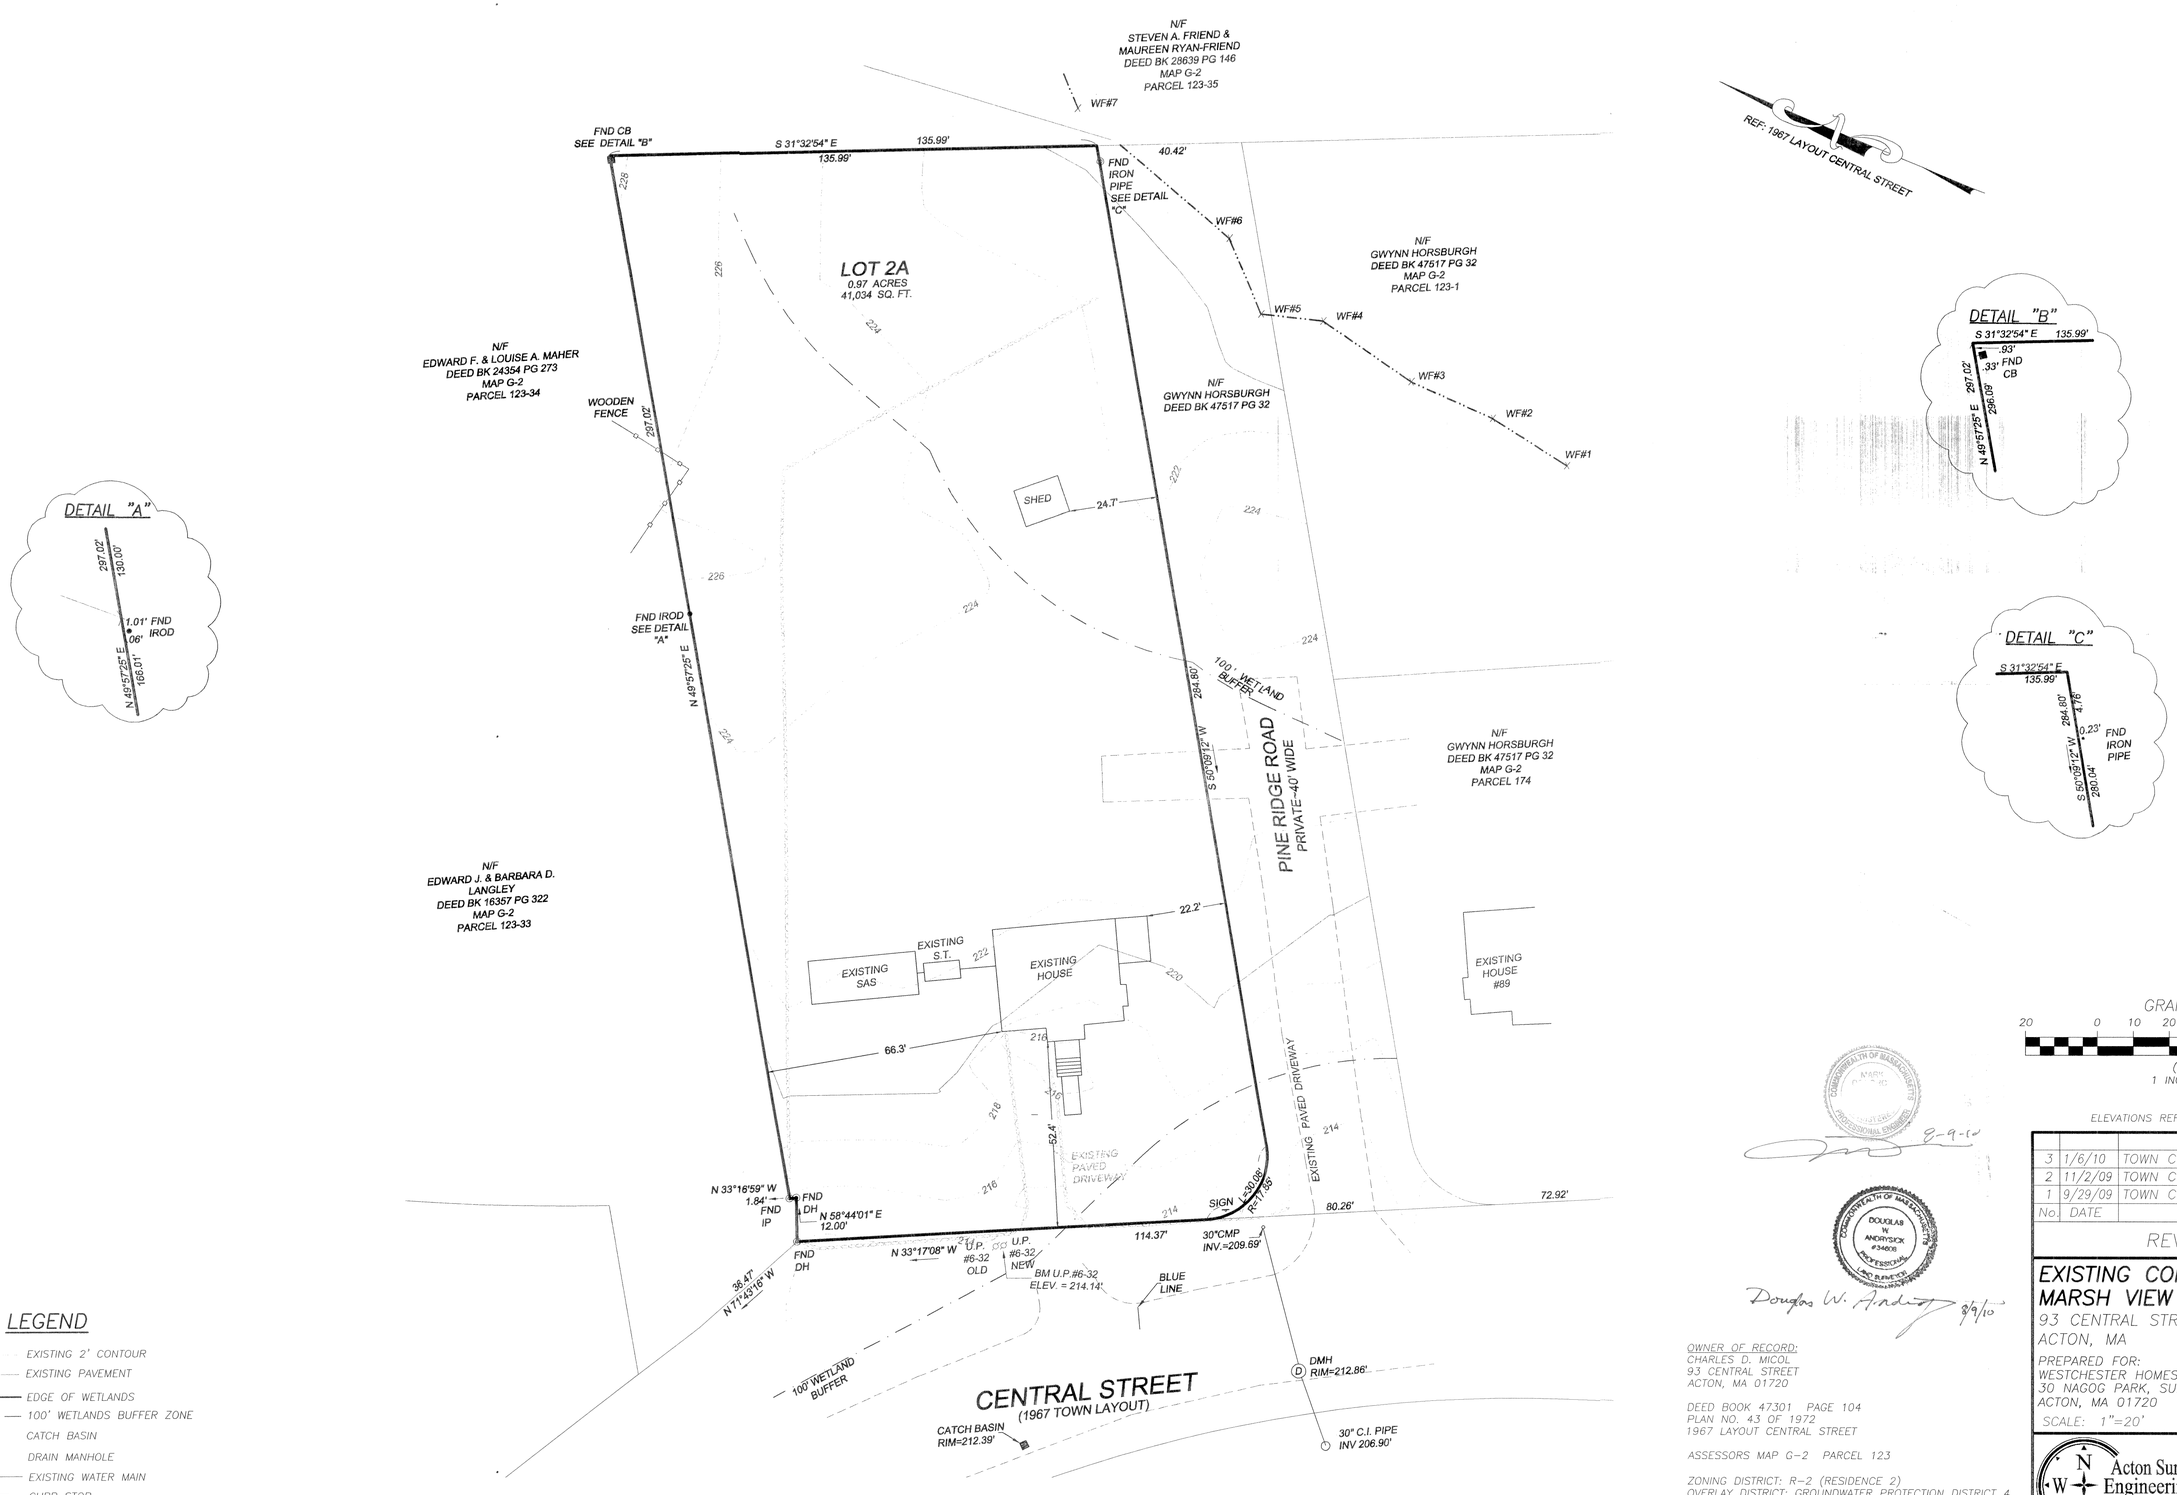


ELEVATIONS REFER TO NVGD 1929

## LEGEND

- EXISTING 2' CONTOUR
- EXISTING PAVEMENT
- EDGE OF WETLANDS
- 100' WETLANDS BUFFER ZONE
- CATCH BASIN
- DRAIN MANHOLE
- EXISTING WATER MAIN
- CURB STOP
- UTILITY POLE
- EXISTING OVERHEAD WIRES

8-9-10

Douglas W. Andrysick 8/9/10

OWNER OF RECORD:
CHARLES D. MICOL
93 CENTRAL STREET
ACTON, MA 01720

DEED BOOK 47301 PAGE 104
PLAN NO. 43 OF 1972
1967 LAYOUT CENTRAL STREET

ASSESSORS MAP G-2 PARCEL 123

ZONING DISTRICT: R-2 (RESIDENCE 2)
OVERLAY DISTRICT: GROUNDWATER PROTECTION DISTRICT 4
(GWPD 3 NEAR CENTRAL STREET)

| No. | DATE | DESCRIPTION |
|---|---|---|
| 3 | 1/6/10 | TOWN COMMENTS |
| 2 | 11/2/09 | TOWN COMMENTS |
| 1 | 9/29/09 | TOWN COMMENTS |

REVISIONS

# EXISTING CONDITIONS PLAN
# MARSH VIEW

93 CENTRAL STREET
ACTON, MA

PREPARED FOR:
WESTCHESTER HOMES, INC.
30 NAGOG PARK, SUITE 225
ACTON, MA 01720

SCALE: 1"=20' DATE: JUNE 19, 2009

Acton Survey & Engineering, Inc.
Since 1967
97 GREAT ROAD
P.O. BOX 666
ACTON, MA 01720
PH. (978) 263-3666
FAX (978) 635-0218

6730 40B-4/8

CARLSON/6730W161_BASE.DWG

I:\CARLSON PROJECTS\6730W161\dwg\6730W161-base.dwg, 40B EXISTING COND (4 of 8), Copyright Acton Survey & Engineering, Inc.