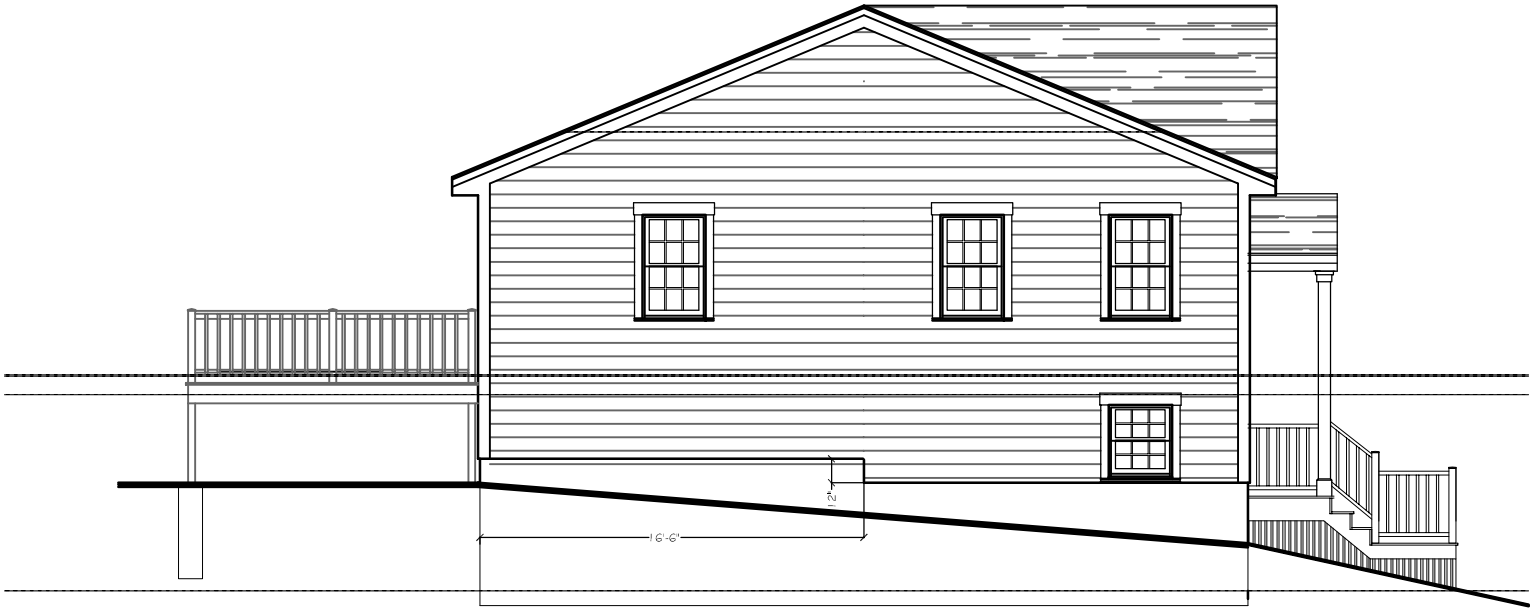


RIGHT SIDE ELEVATION

MARSH VIEW

WESTCHESTER HOMES, INC.